

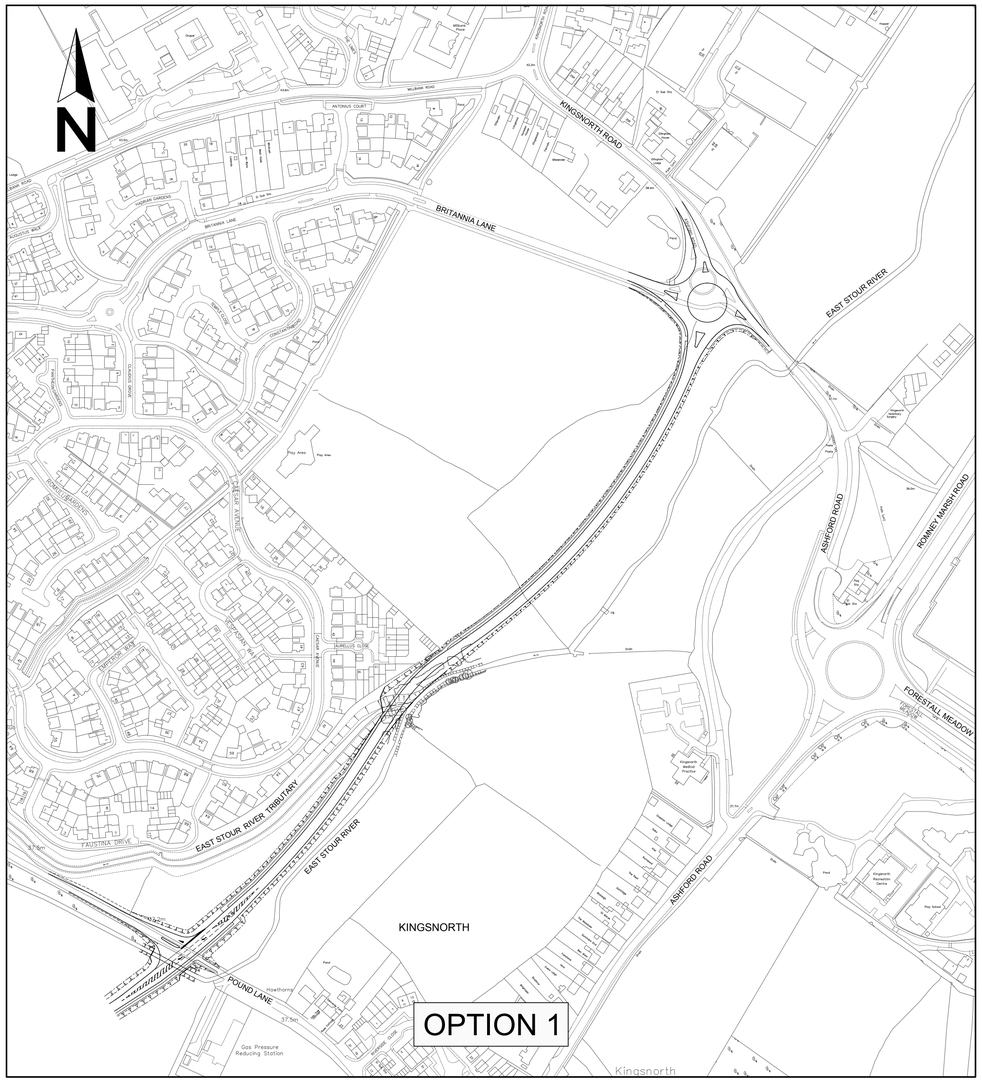


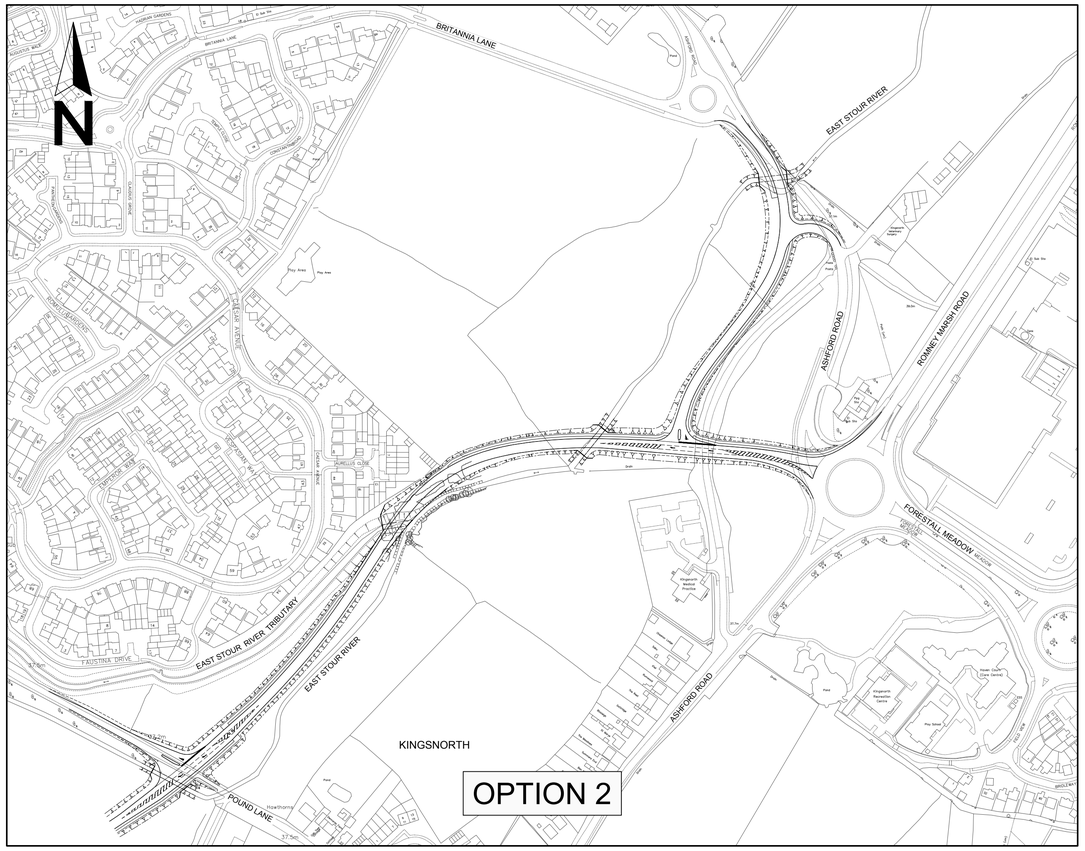

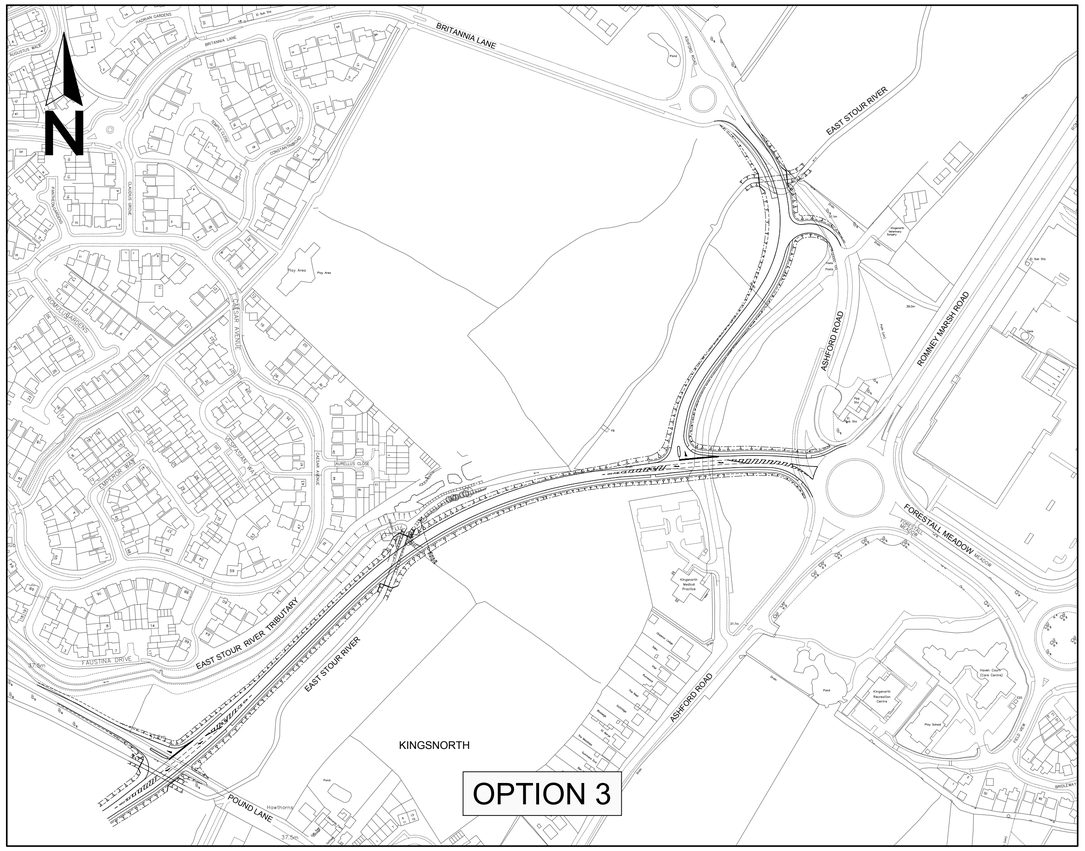

0 100

0 50 100 150 200 250 m

SCALE 1 : 2500

This map is based upon Ordnance Survey material with the permission of Ordnance Survey on behalf of the Controller of Her Majesty's Stationery Office © Crown Copyright. Unauthorised reproduction infringes Crown Copyright and may lead to prosecution or civil proceedings. 100019238. 2016

File ref - p:\d_v\p - projects\cco\4300417 - kingsnorth strategic link\102 drawings\01_working\000 non contract\4300417-000-02.dwg

Rev	Revision details	Chkd	Appd	Date

Drawn:	TMW	Preliminary	✓
Design:	.	For comment	
Chkd:	MIM	For tender	
Appd:	MIM	For construction	
Date:	12 January 2016	As constructed	
		Other	

amey

www.amey.co.uk

Client

Kent County Council
kent.gov.uk

Project Name

Kingsnorth Strategic Link

Drawing Title


Scheme Options

Original Drawing Size : A1	Dimensions : m
Scale : 1:2500	Copyright © Amey

Drawing No	Rev
4300417/000/02	0

PLAN 1

0 100

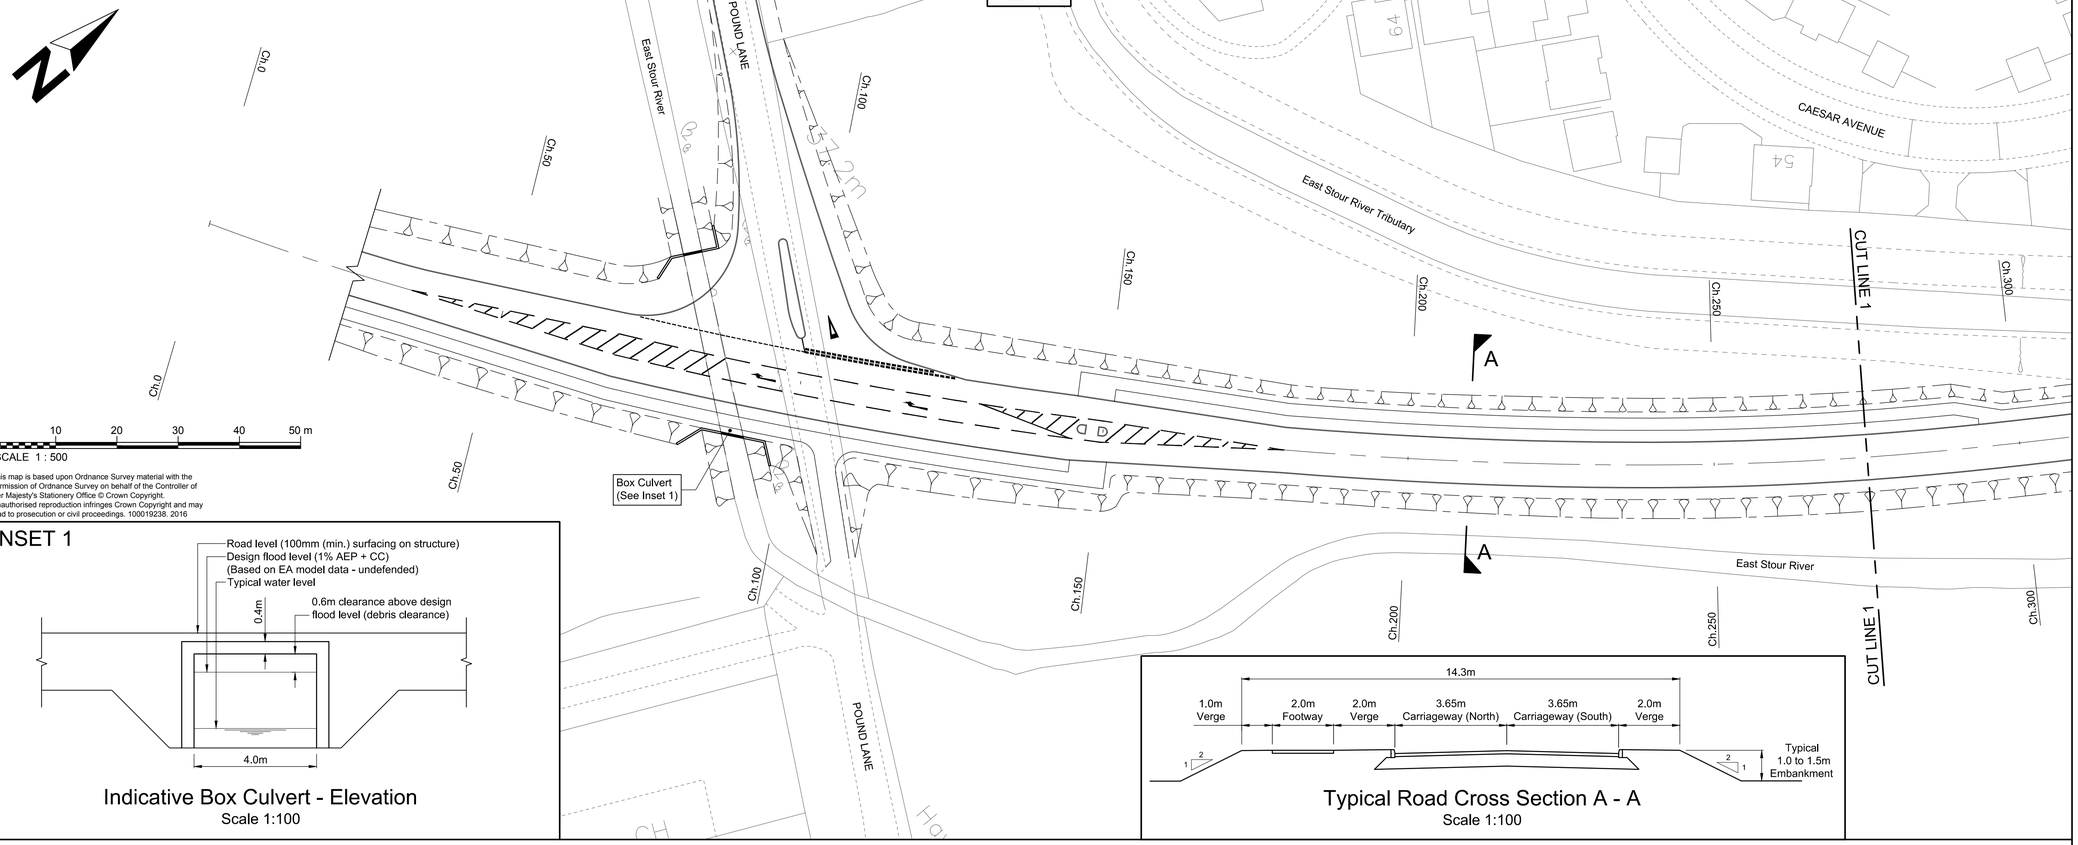


0 10 20 30 40 50 m

SCALE 1 : 500

This map is based upon Ordnance Survey material with the permission of Ordnance Survey on behalf of the Controller of Her Majesty's Stationery Office © Crown Copyright. Unauthorised reproduction infringes Crown Copyright and may lead to prosecution or civil proceedings. 100019238. 2016

KEY PLAN

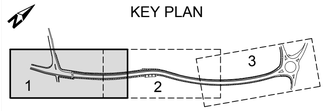


INSET 1

Indicative Box Culvert - Elevation

Scale 1:100

Typical Road Cross Section A - A

Scale 1:100

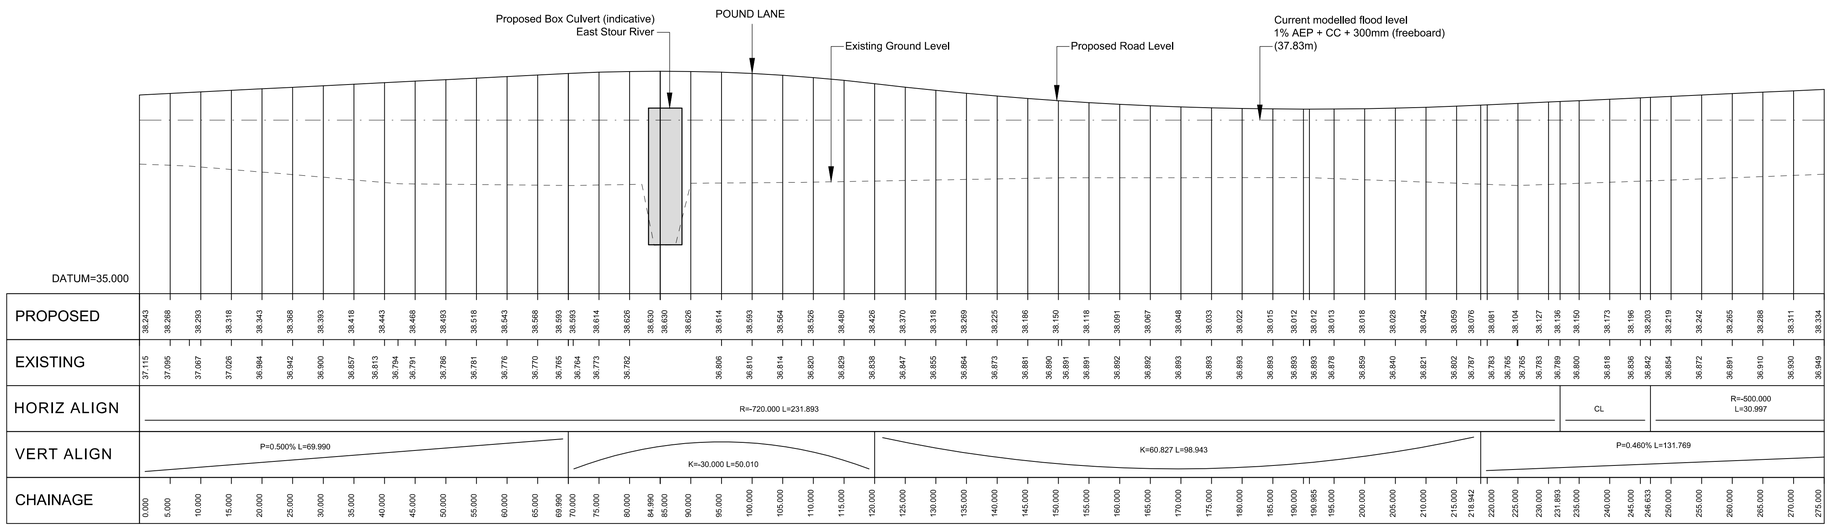

LONG SECTION

Ch.0 to Ch.275

Horizontal Scale 1:500, Vertical Scale 1:50

Rev	Revision details	Chkd	Appd	Date

Drawn:	TMW	Preliminary	✓
Design:	.	For comment	
Chkd:	MIM	For tender	
Appd:	MIM	For construction	
Date:	12 January 2016	As constructed	
		Other	

amey

www.amey.co.uk

Client

Kent County Council kent.gov.uk

Project Name

Kingsnorth Strategic Link

Drawing Title

Option 1
Sheet 1 of 3


Original Drawing Size : A1	Dimensions : m
Scale : 1:500	Copyright © Amey

Drawing No	Rev
4300417/000/03	0

File ref - p:\jt - jonpacttcco\4300417 - kingsnorth strategic link\102.drawings\01_working\000.non contract\4300417-000-03.dwg

PLAN 2

0 100

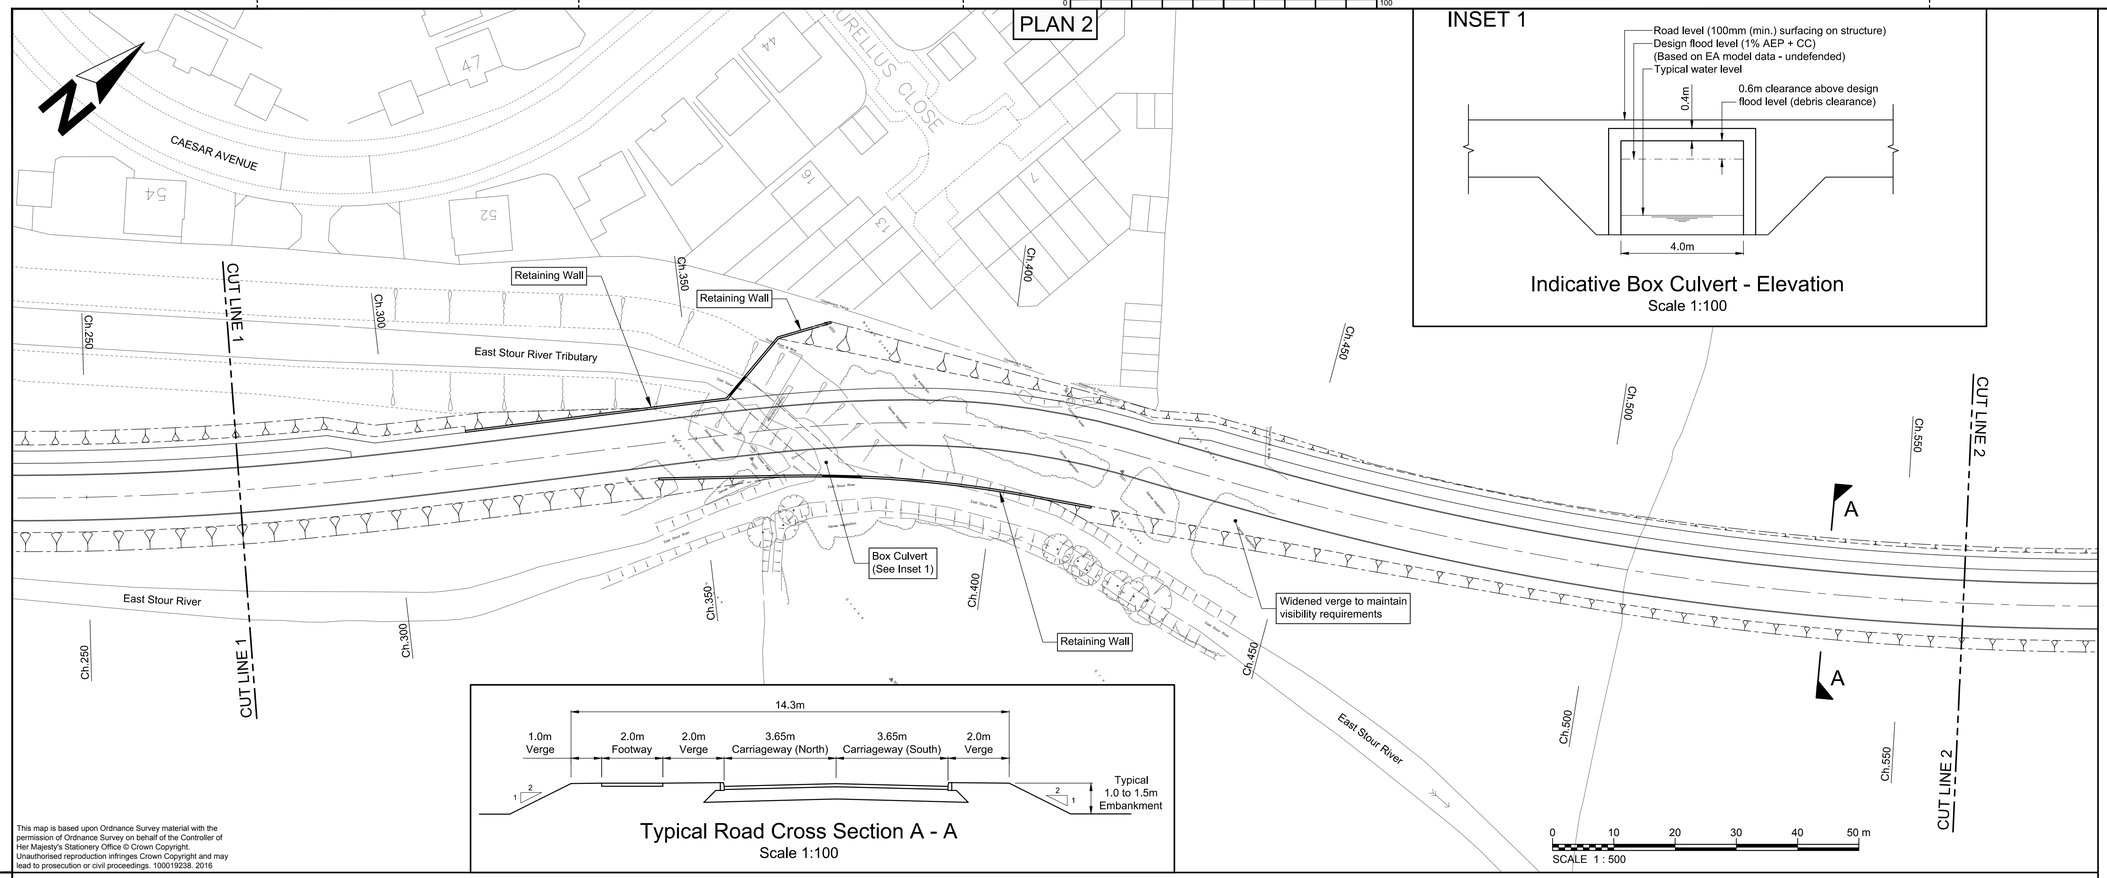


This map is based upon Ordnance Survey material with the permission of Ordnance Survey on behalf of the Controller of Her Majesty's Stationery Office © Crown Copyright. Unauthorised reproduction infringes Crown Copyright and may lead to prosecution or civil proceedings. 100019238. 2016


INSET 1

Indicative Box Culvert - Elevation
Scale 1:100

Typical Road Cross Section A - A
Scale 1:100

KEY PLAN

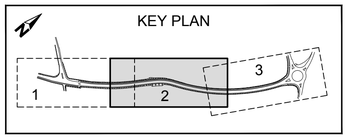

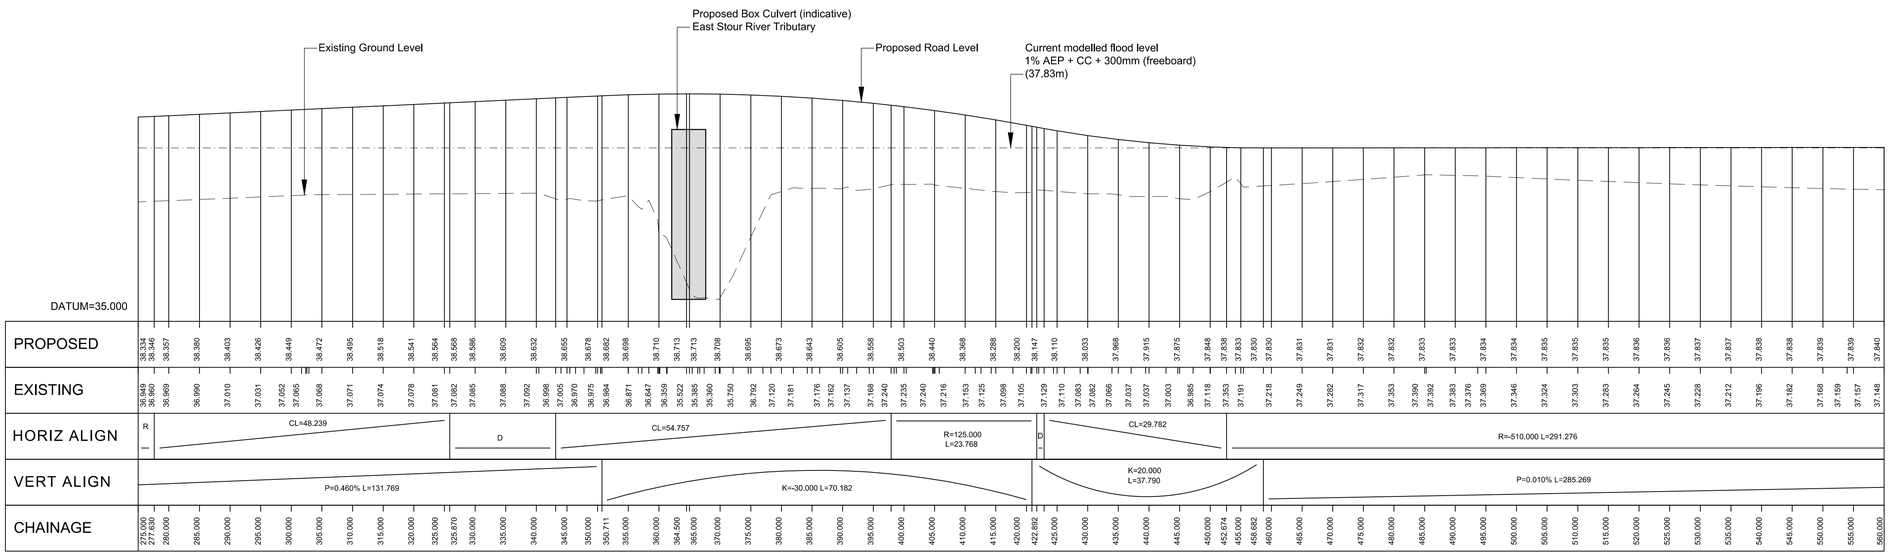

LONG SECTION
Ch.275 to Ch.560
Horizontal Scale 1:500, Vertical Scale 1:50

Rev	Revision details	Chkd	Appd	Date

Drawn:	TMW	Preliminary	✓
Design:	.	For comment	
Chkd:	MIM	For tender	
Appd:	MIM	For construction	
Date:	12 January 2016	As constructed	
		Other	

amey
www.amey.co.uk

Client
Kent County Council
kent.gov.uk

Project Name
Kingsnorth Strategic Link

Drawing Title
Option 1
Sheet 2 of 3


Original Drawing Size : A1	Dimensions : m
Scale : 1:500	Copyright © Amey

Drawing No	Rev
4300417/000/04	0

File ref - p:\jt - projects\co\43000417 - kingsnorth strategic link\102.drawings\01_working\000.non contract\4300417-000-04.dwg

PLAN 3

0 100

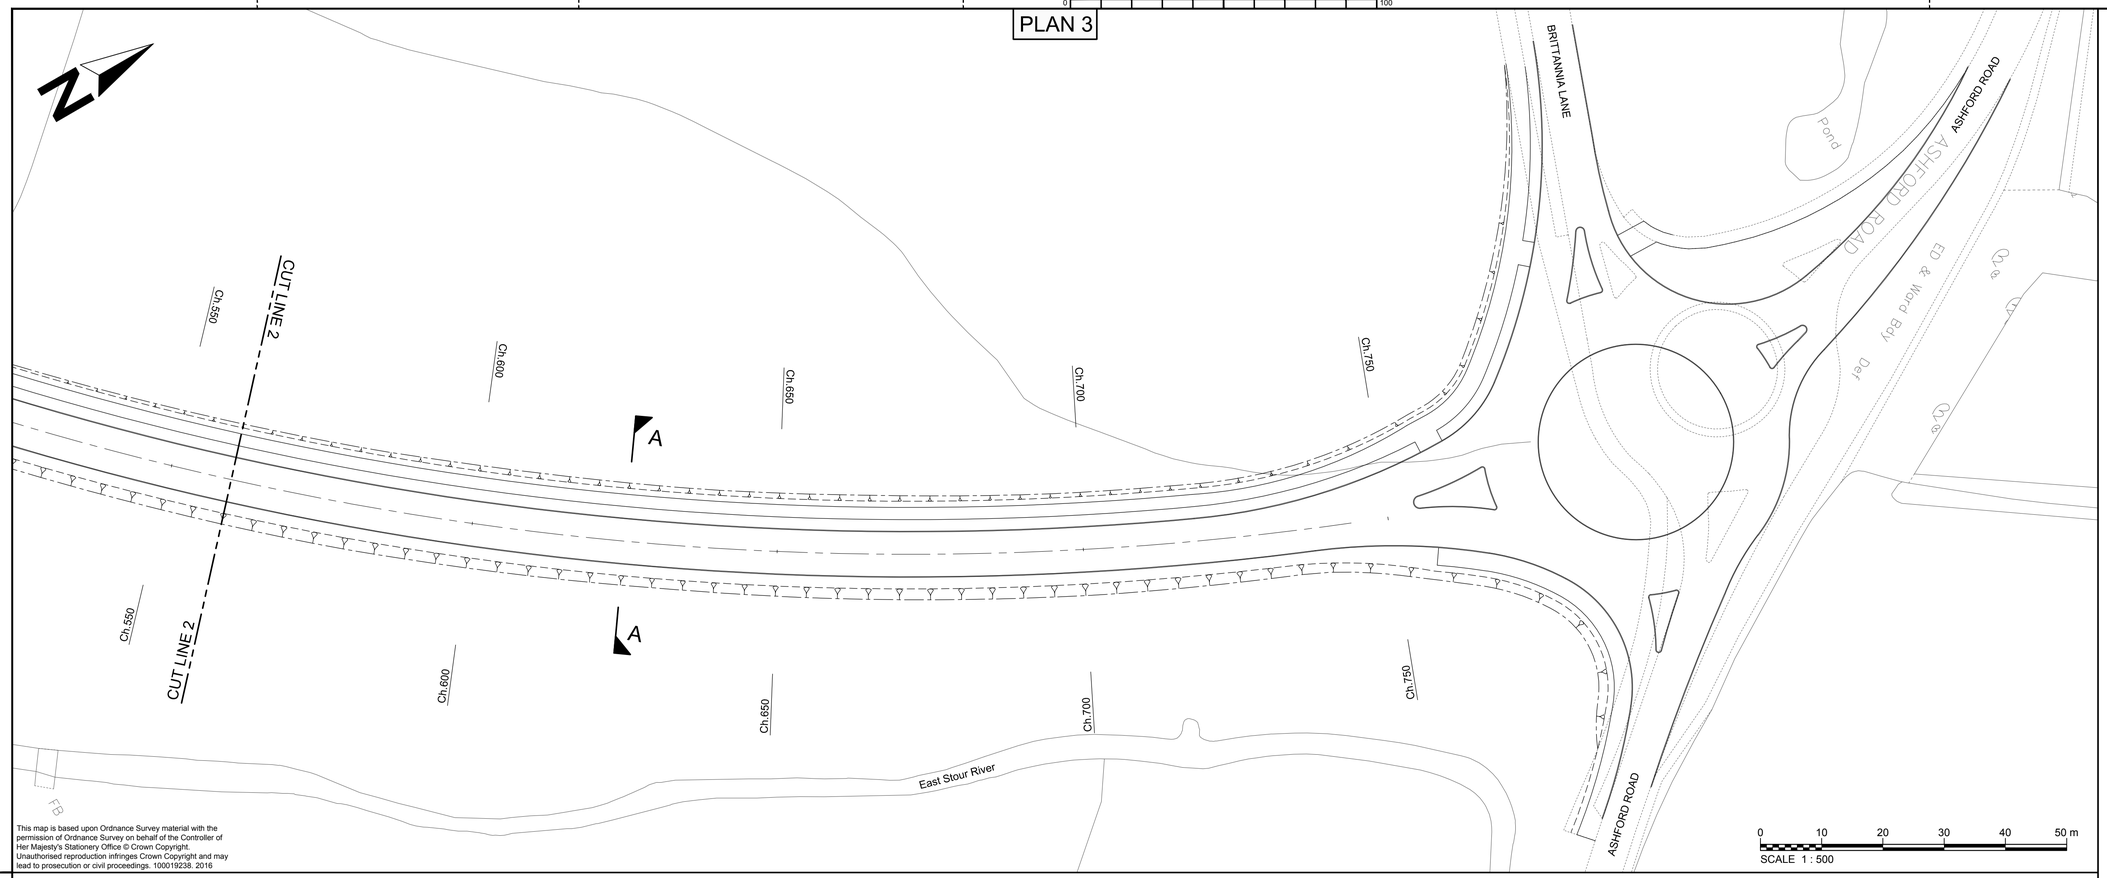



This map is based upon Ordnance Survey material with the permission of Ordnance Survey on behalf of the Controller of Her Majesty's Stationery Office © Crown Copyright. Unauthorised reproduction infringes Crown Copyright and may lead to prosecution or civil proceedings. 100019238. 2016

0 10 20 30 40 50 m

SCALE 1 : 500


KEY PLAN

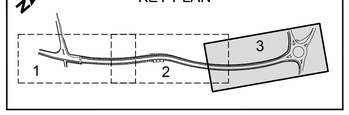

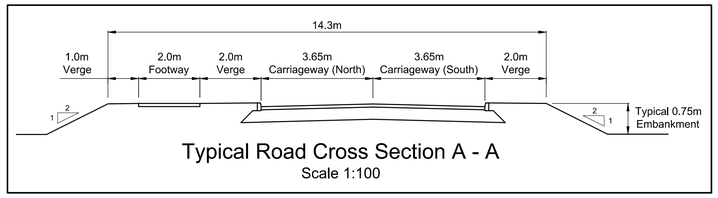

Typical Road Cross Section A - A

Scale 1:100

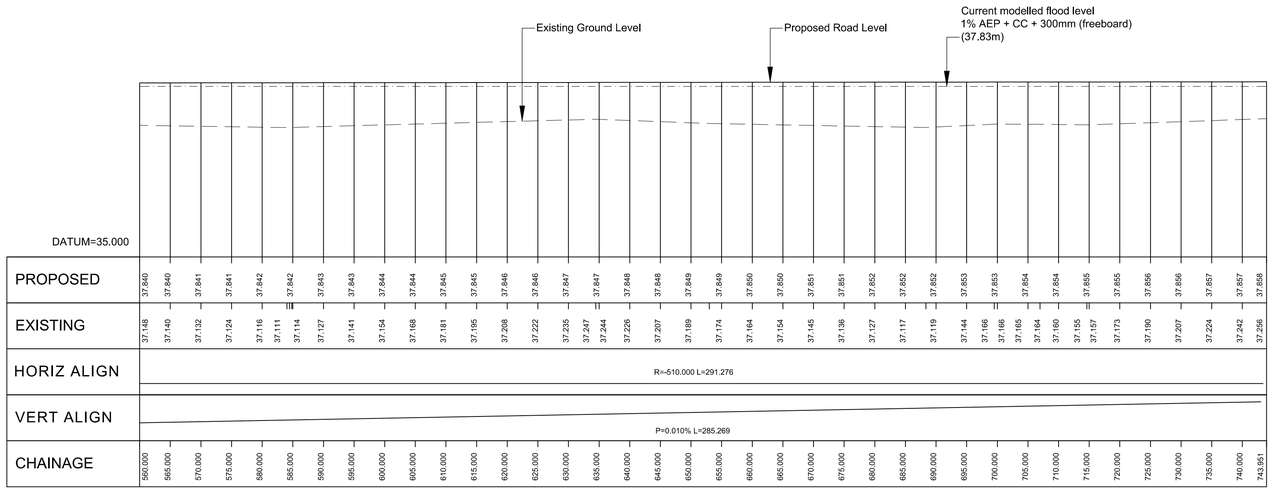

LONG SECTION

Ch.560 to Ch.743 .951

Horizontal Scale 1:500, Vertical Scale 1:50

Rev	Revision details	Chkd	Appd	Date

Drawn:	TMW	Preliminary	✓
Design:	.	For comment	
Chkd:	MIM	For tender	
Appd:	MIM	For construction	
Date:	12 January 2016	As constructed	
		Other	

amey

www.amey.co.uk

Client

Kent County Council kent.gov.uk

Project Name

Kingsnorth Strategic Link

Drawing Title

Option 1
Sheet 3 of 3


Original Drawing Size : A1	Dimensions : m
Scale : 1:500	Copyright © Amey

Drawing No	Rev
4300417/000/05	0

File ref - p:\jt - projects\co\43000417 - kingsnorth strategic link\102.drawings\01_working\000.non contract\4300417-000-05.dwg


PLAN 1

0 100

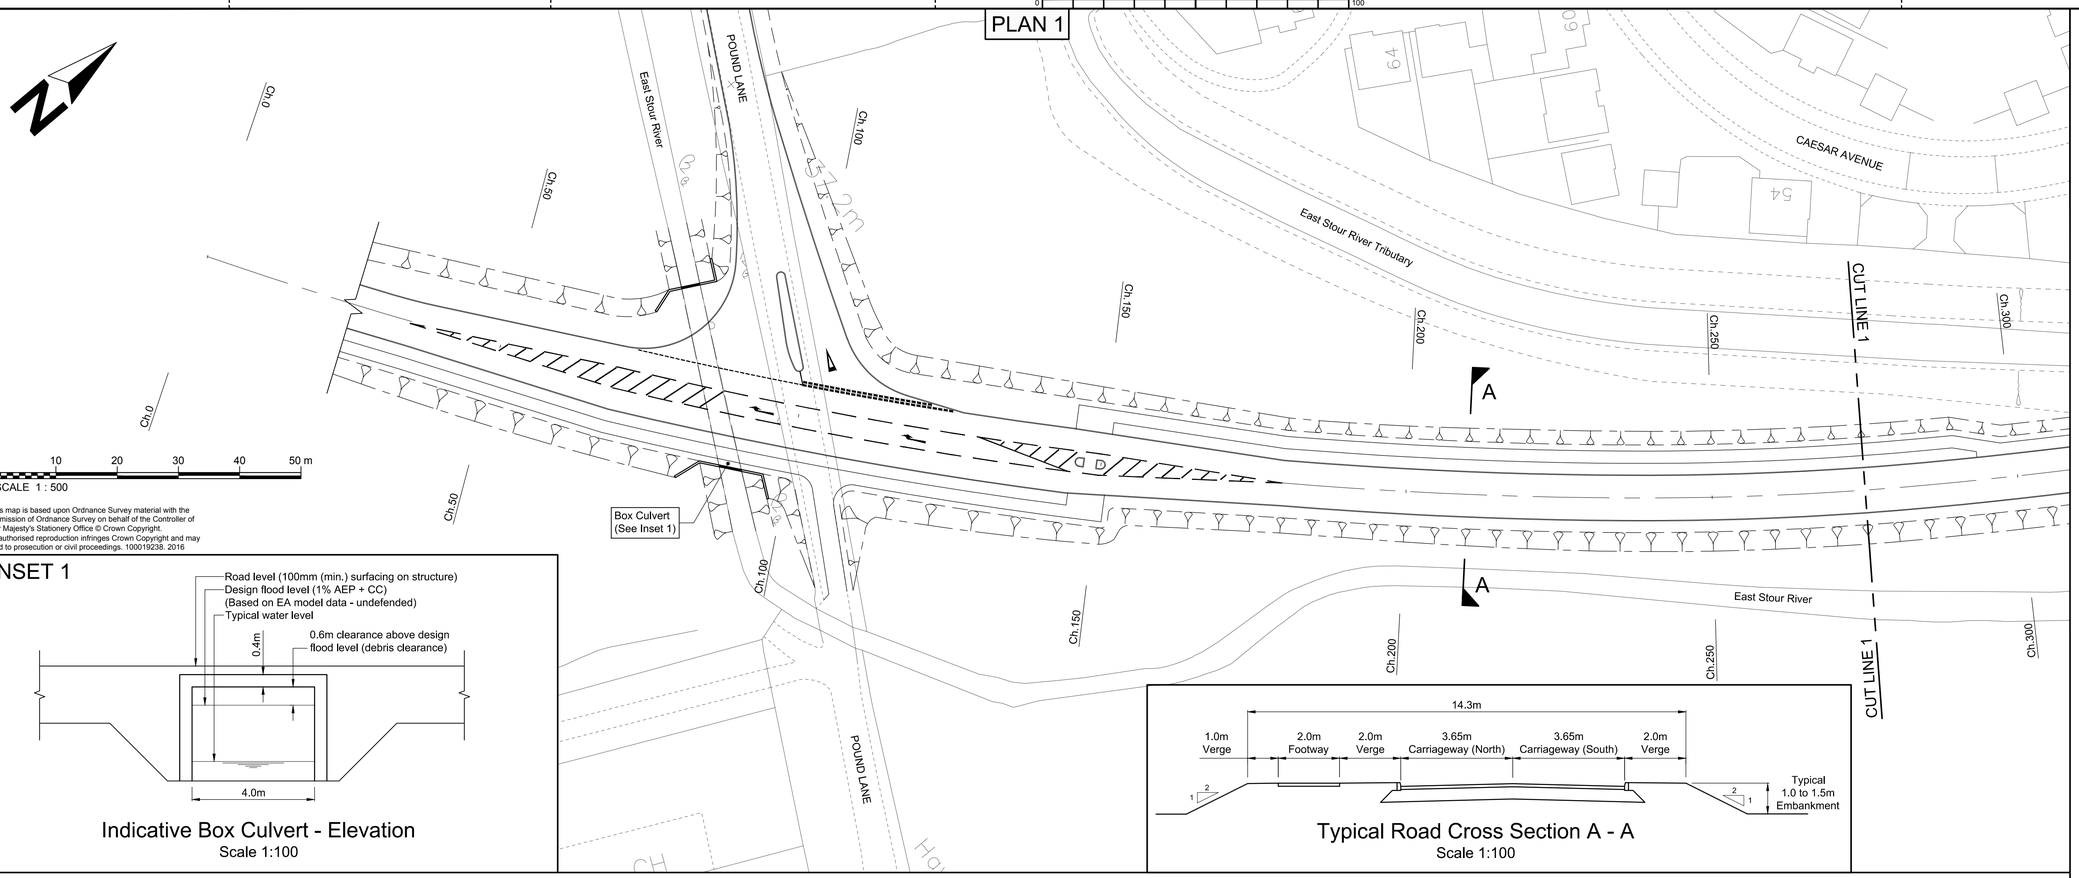

This map is based upon Ordnance Survey material with the permission of Ordnance Survey on behalf of the Controller of Her Majesty's Stationery Office © Crown Copyright. Unauthorised reproduction infringes Crown Copyright and may lead to prosecution or civil proceedings. 100019238. 2016


KEY PLAN

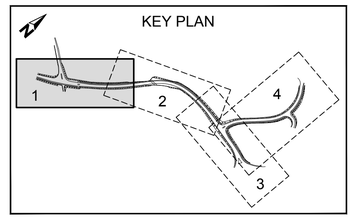

INSET 1

Indicative Box Culvert - Elevation
Scale 1:100

Typical Road Cross Section A - A
Scale 1:100

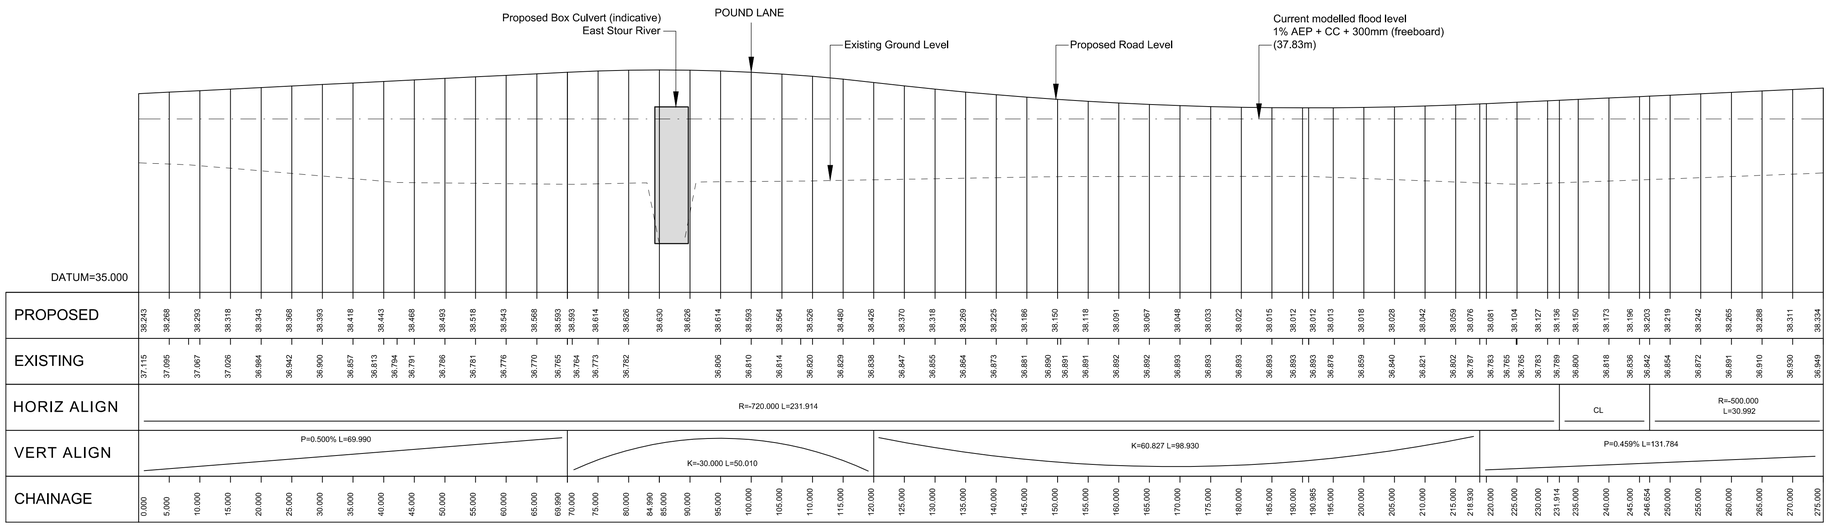

LONG SECTION
Ch.0 to Ch.275
Horizontal Scale 1:500, Vertical Scale 1:50

Rev	Revision details	Chkd	Appd	Date

Drawn:	TMW	Preliminary	✓
Design:	.	For comment	
Chkd:	MIM	For tender	
Appd:	MIM	For construction	
Date:	12 January 2016	As constructed	
		Other	

amey
www.amey.co.uk

Client
Kent County Council
kent.gov.uk

Project Name
Kingsnorth Strategic Link

Drawing Title
Option 2
Sheet 1 of 4


Original Drawing Size : A1	Dimensions : m
Scale : 1:500	Copyright © Amey

Drawing No
4300417/000/06

Rev
0

File ref - p:\z - projects\co\43\00417 - kingsnorth strategic link\102.drawings\01_working\000.non contract\4300417-000-06.dwg

PLAN 2

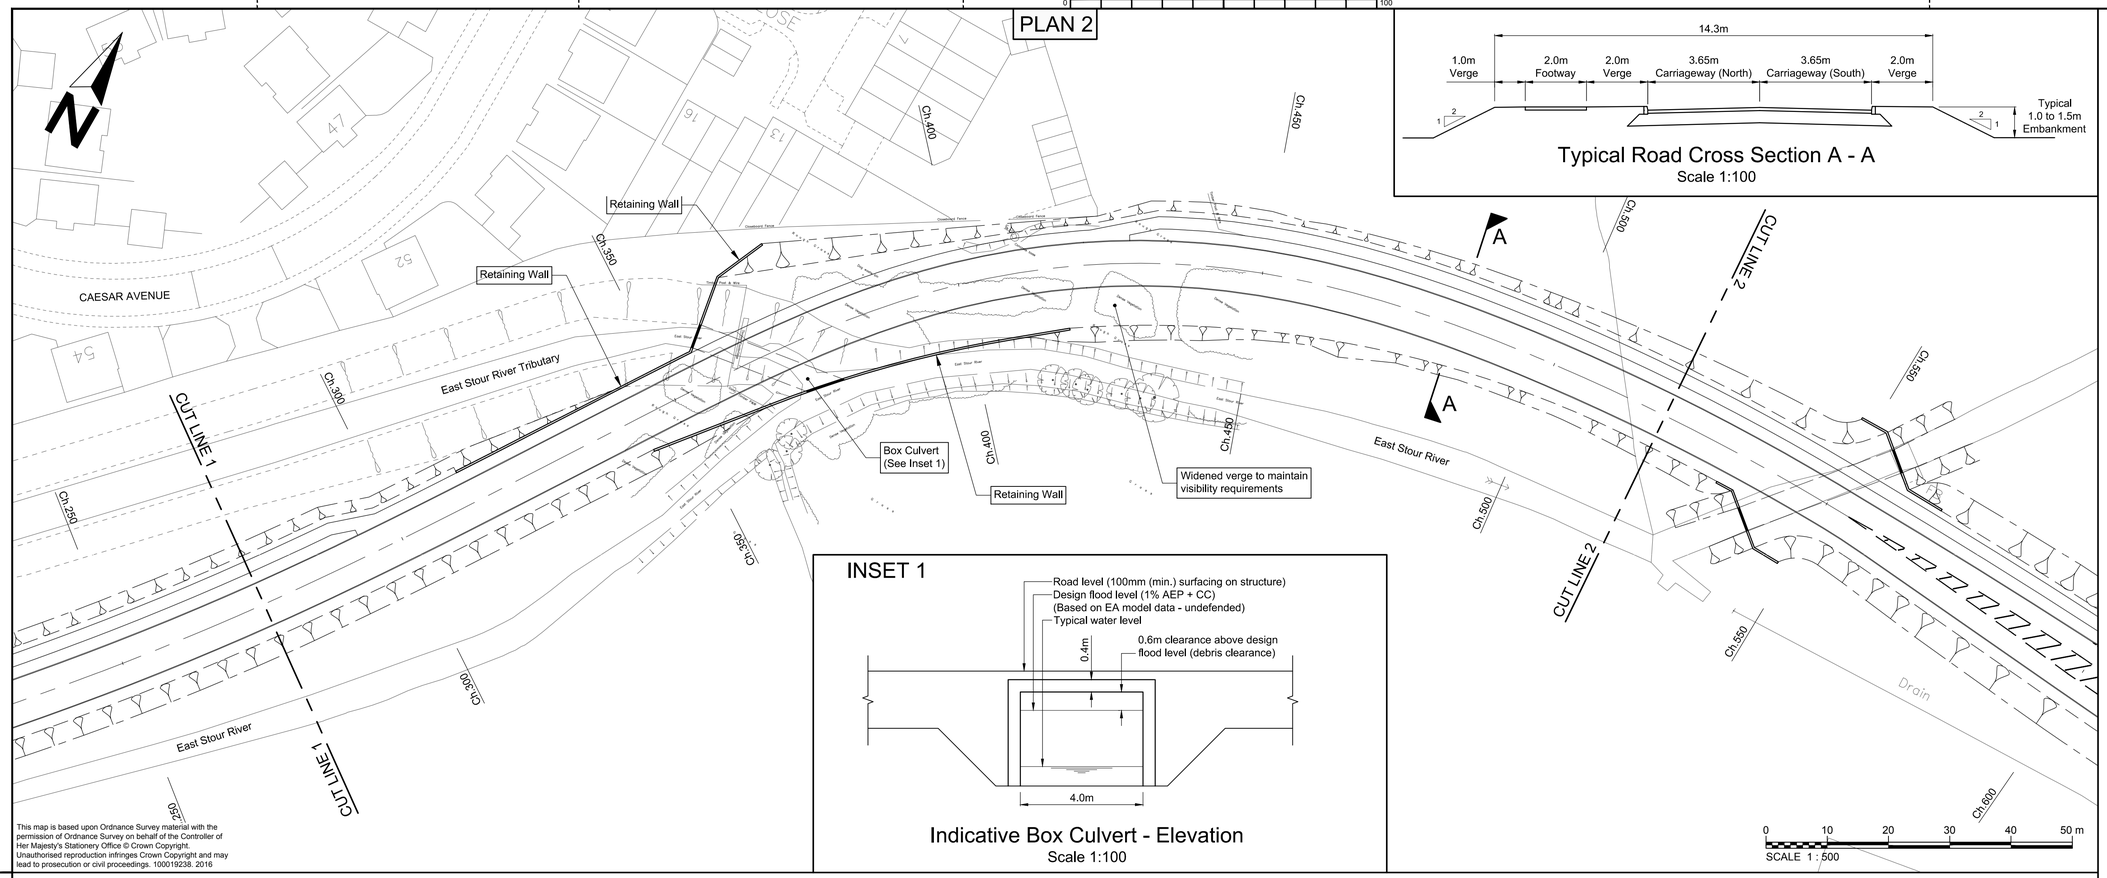


This map is based upon Ordnance Survey material with the permission of Ordnance Survey on behalf of the Controller of Her Majesty's Stationery Office © Crown Copyright. Unauthorised reproduction infringes Crown Copyright and may lead to prosecution or civil proceedings. 100019238. 2016


0 10 20 30 40 50 m
SCALE 1 : 500

INSET 1

Indicative Box Culvert - Elevation
Scale 1:100

Typical Road Cross Section A - A
Scale 1:100

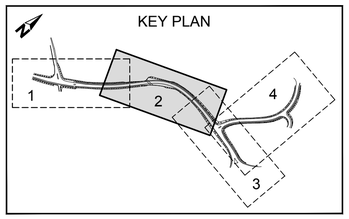

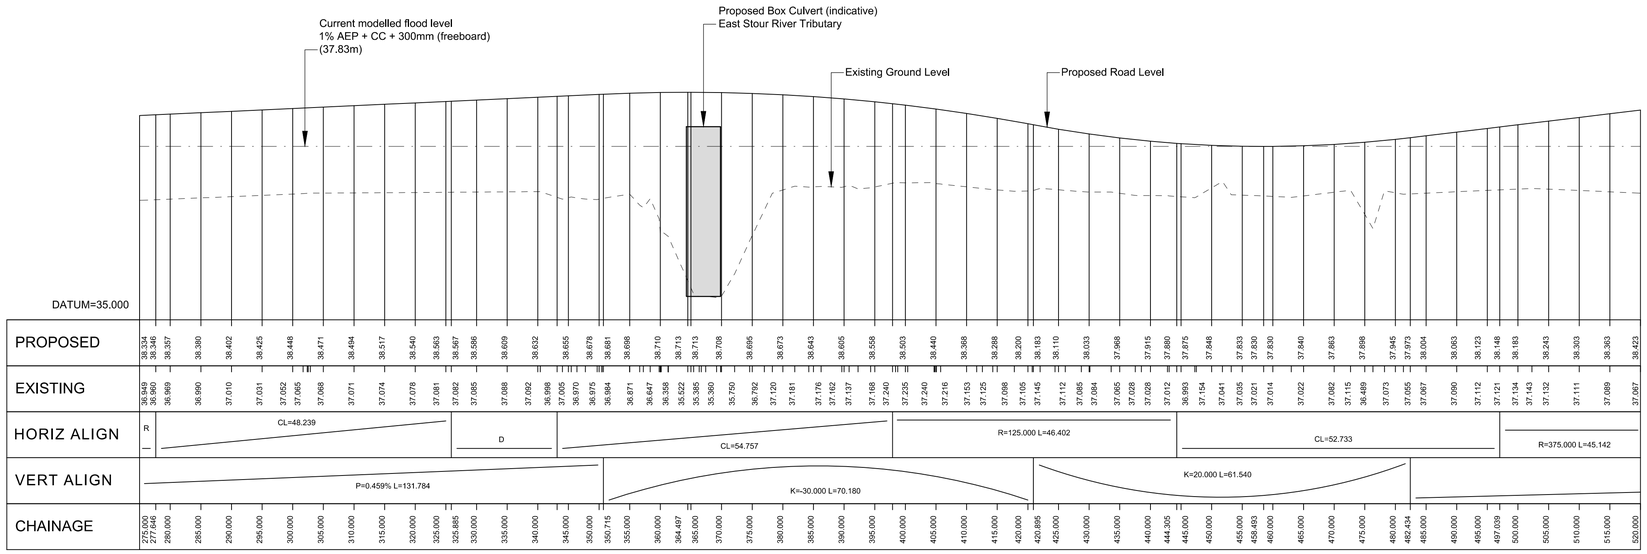

LONG SECTION
Ch.275 to Ch.520
Horizontal Scale 1:500, Vertical Scale 1:50

Rev	Revision details	Chkd	Appd	Date

Drawn:	TMW	Preliminary	✓
Design:	.	For comment	
Chkd:	MIM	For tender	
Appd:	MIM	For construction	
Date:	12 January 2016	As constructed	
		Other	

amey
www.amey.co.uk

Client
Kent County Council
kent.gov.uk

Project Name
Kingsnorth Strategic Link

Drawing Title
Option 2
Sheet 2 of 4

Original Drawing Size : A1	Dimensions : m
Scale : 1:500	Copyright © Amey


Drawing No
4300417/000/07

Rev
0

File ref - p:\jt - projects\co\43\00417 - kingsnorth strategic link\102.drawings\01. working\000.non contract\4300417-000-07.dwg

PLAN 3

0 100

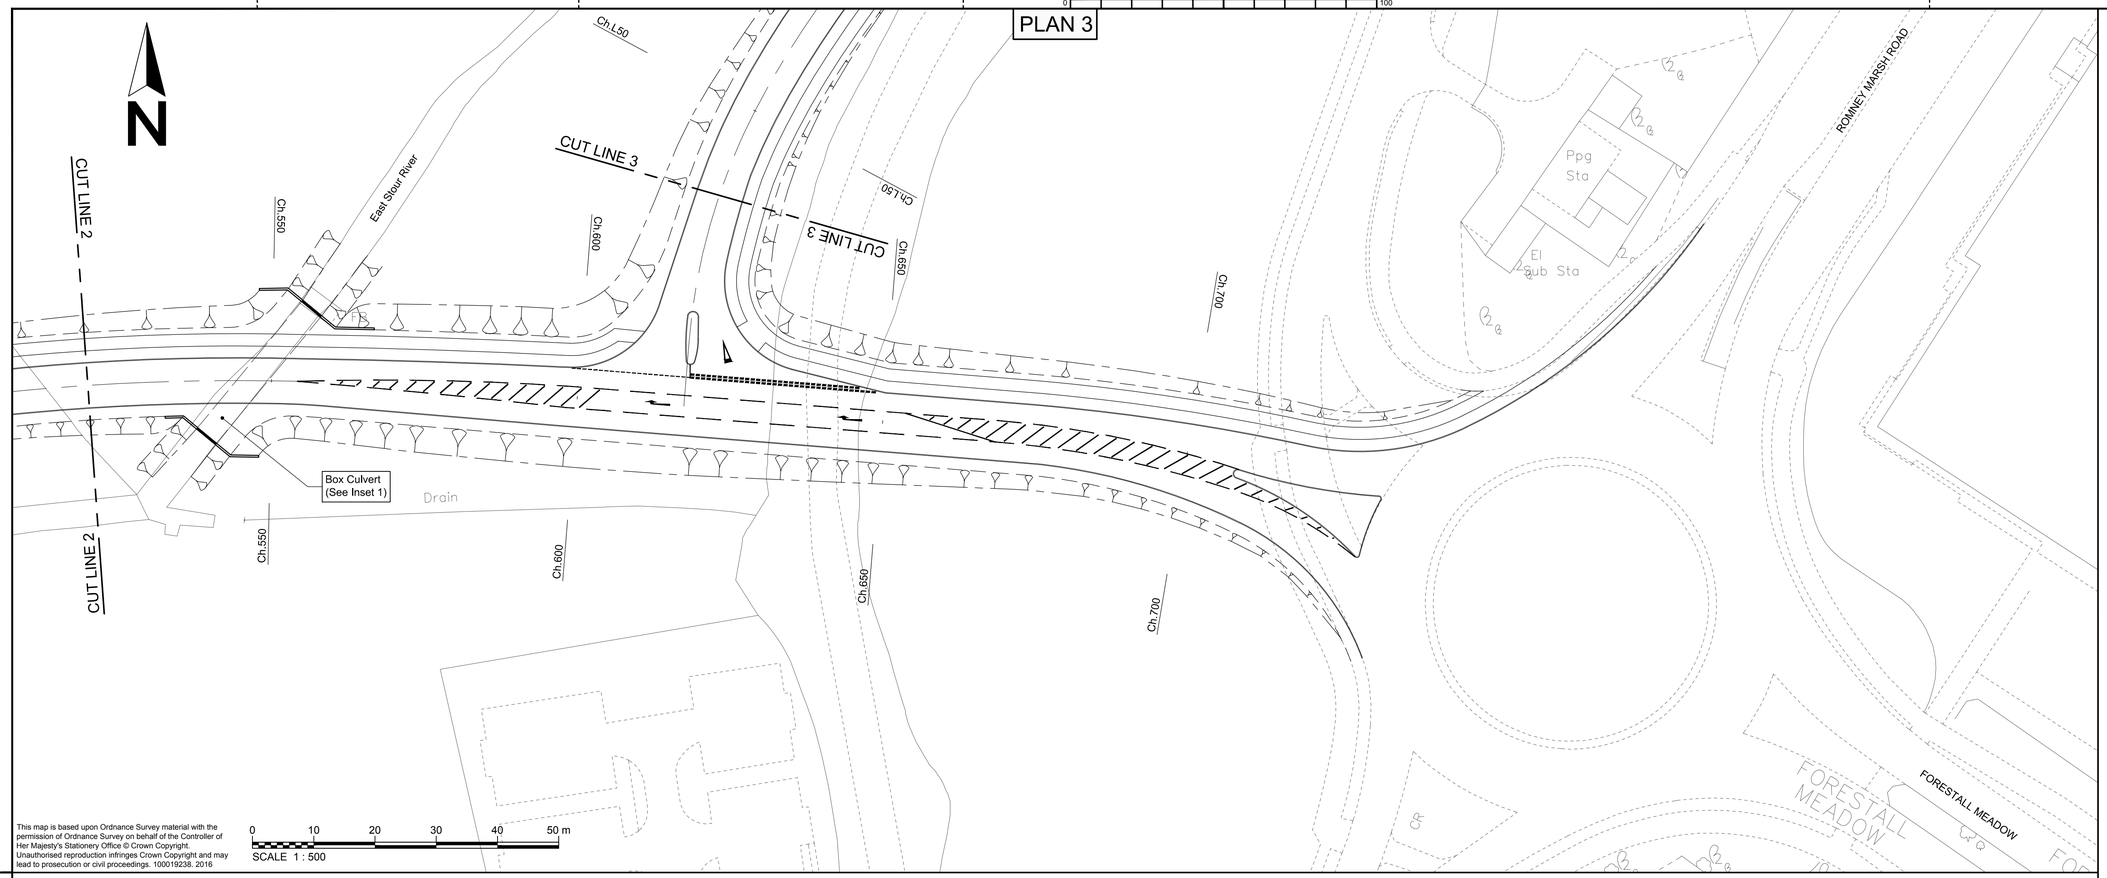


This map is based upon Ordnance Survey material with the permission of Ordnance Survey on behalf of the Controller of Her Majesty's Stationery Office © Crown Copyright. Unauthorised reproduction infringes Crown Copyright and may lead to prosecution or civil proceedings. 100019238. 2016


0 10 20 30 40 50 m

SCALE 1 : 500

KEY PLAN

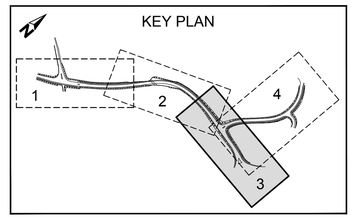


INSET 1

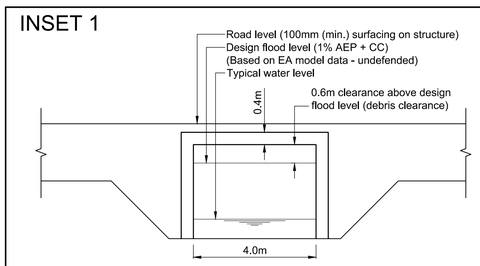

Indicative Box Culvert - Elevation

Scale 1:100

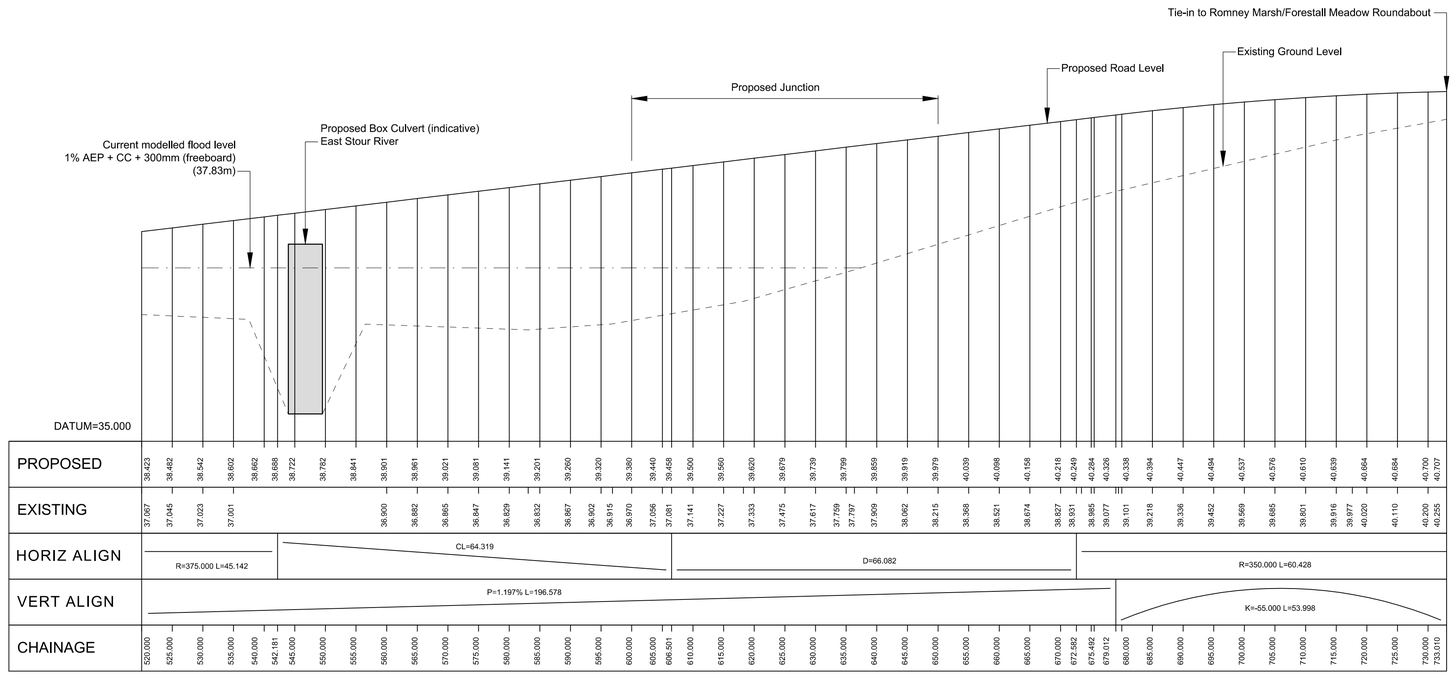

LONG SECTION

Ch.520 to Ch.733.010

Horizontal Scale 1:500, Vertical Scale 1:50

Rev	Revision details	Chkd	Appd	Date

Drawn:	TMW	Preliminary	✓
Design:	.	For comment	
Chkd:	MIM	For tender	
Appd:	MIM	For construction	
Date:	12 January 2016	As constructed	
		Other	

amey

www.amey.co.uk

Client

Kent County Council kent.gov.uk

Project Name

Kingsnorth Strategic Link

Drawing Title


Option 2
Sheet 3 of 4

Original Drawing Size : A1	Dimensions : m
Scale : 1:500	Copyright © Amey

Drawing No	Rev
4300417/000/08	0


File ref - p:\jt - projects\co\43000417 - kingsnorth strategic link\102.drawings\01_working\000.non contract\4300417-000-08.dwg

PLAN 4

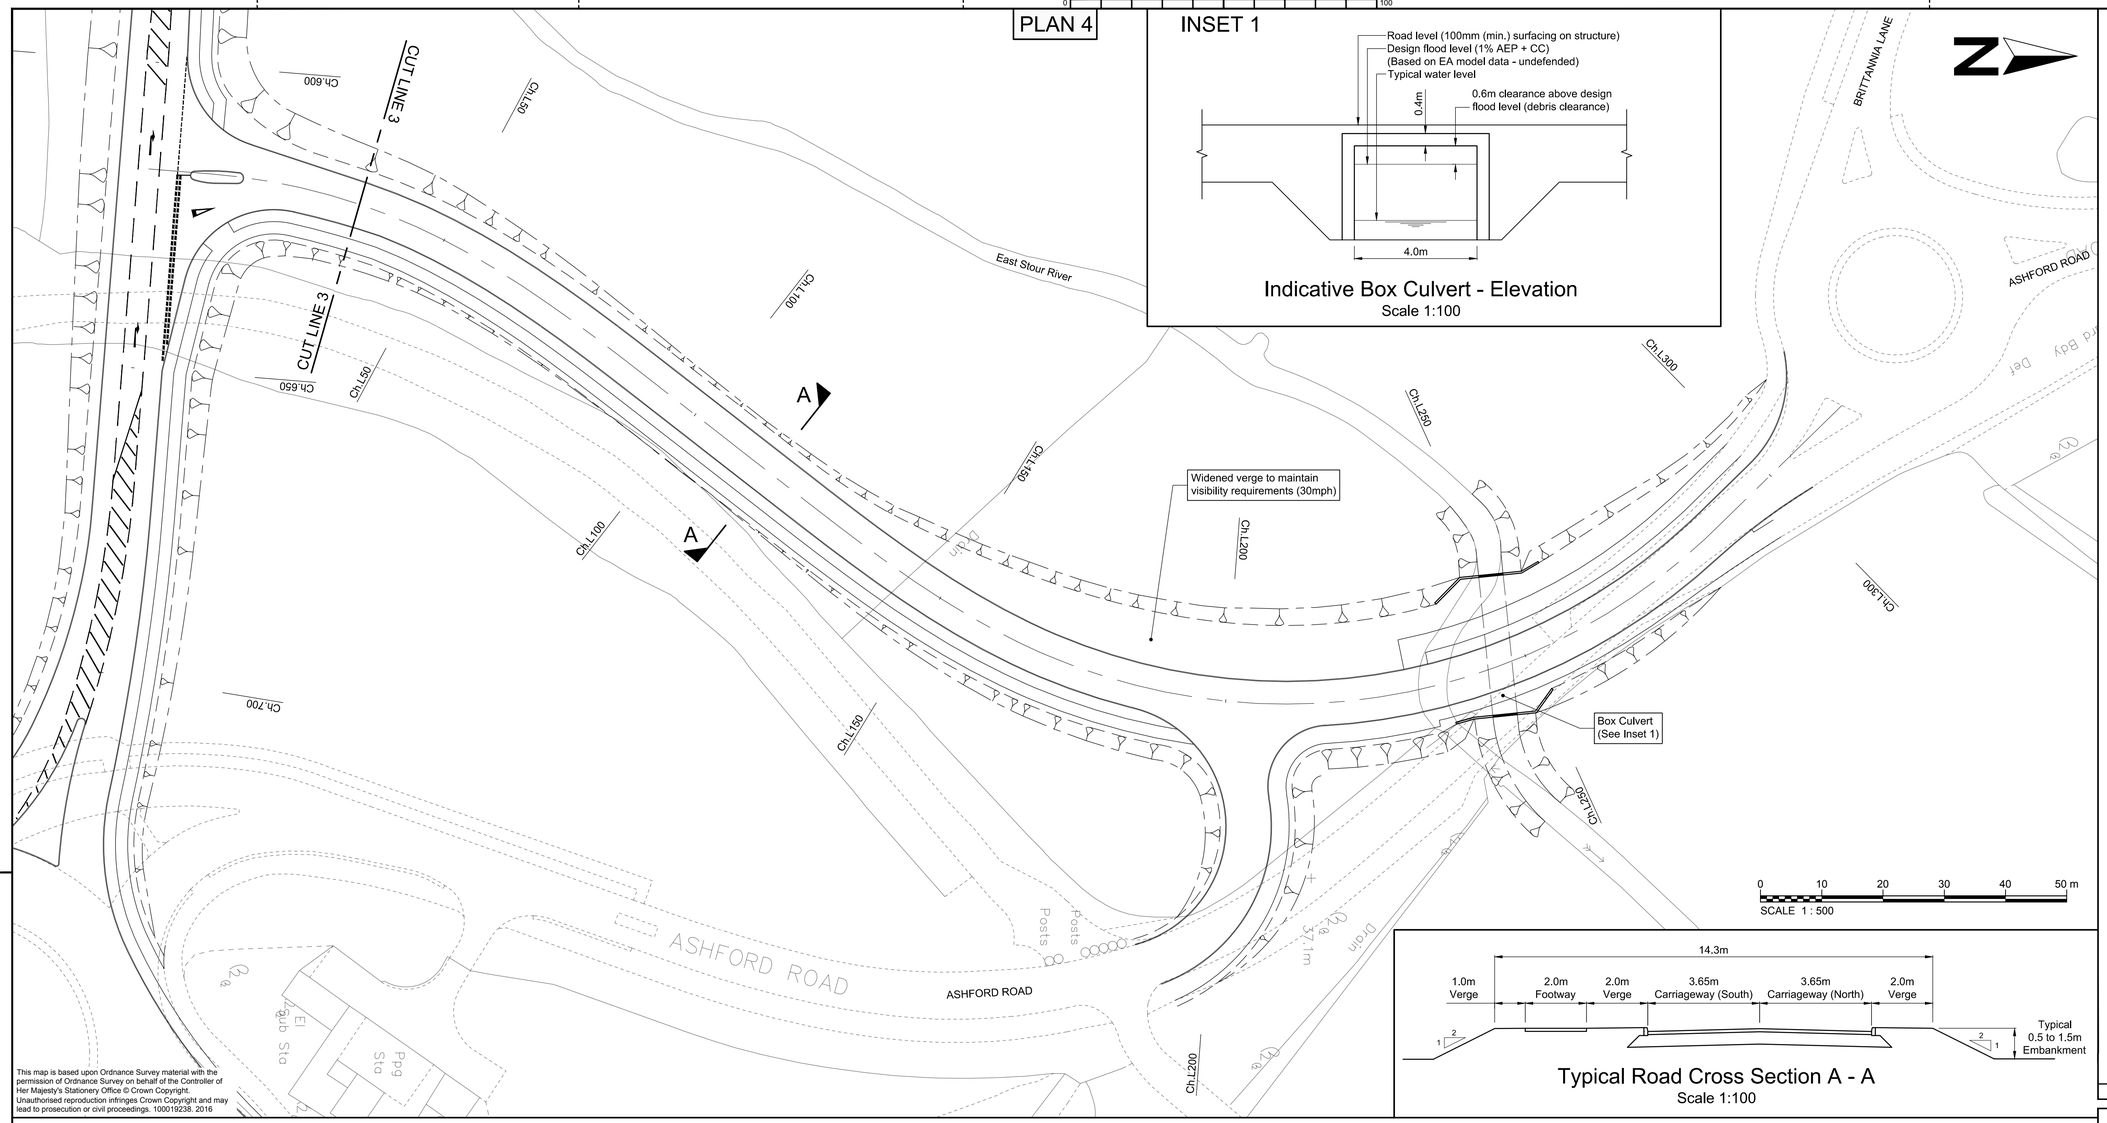


INSET 1

Indicative Box Culvert - Elevation
Scale 1:100

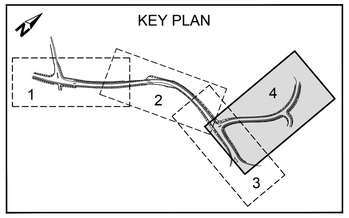

Typical Road Cross Section A - A
Scale 1:100

This map is based upon Ordnance Survey material with the permission of Ordnance Survey on behalf of the Controller of Her Majesty's Stationery Office © Crown Copyright. Unauthorised reproduction infringes Crown Copyright and may lead to prosecution or civil proceedings. 100019238. 2016

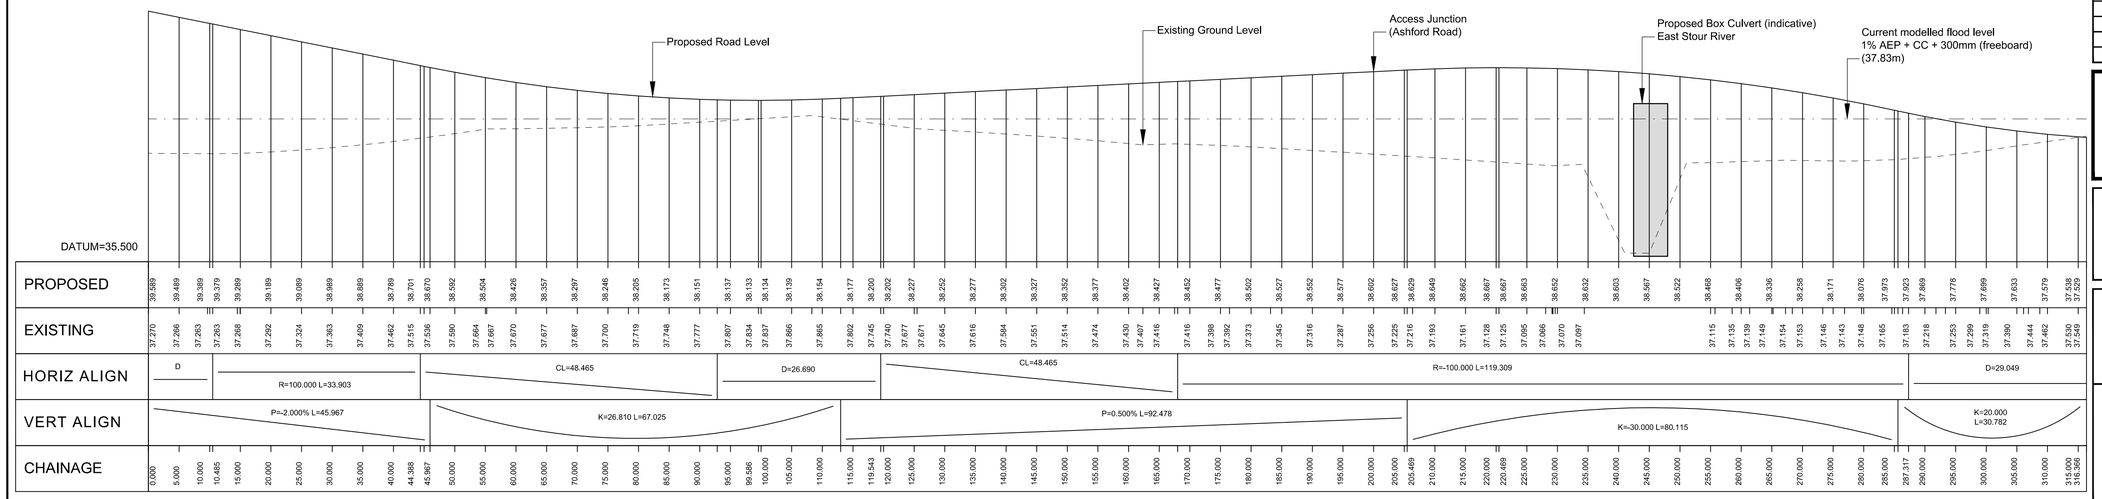

LONG SECTION
Ch.L0 to Ch.L316.366
Horizontal Scale 1:500, Vertical Scale 1:50

Rev	Revision details	Chkd	Appd	Date

Drawn:	TMW	Preliminary	✓
Design:	.	For comment	
Chkd:	MIM	For tender	
Appd:	MIM	For construction	
Date:	12 January 2016	As constructed	
		Other	

amey
www.amey.co.uk

Client
Kent County Council
kent.gov.uk

Project Name
Kingsnorth Strategic Link

Drawing Title
Option 2
Sheet 4 of 4


Original Drawing Size : A1	Dimensions : m
Scale : 1:500	Copyright © Amey

Drawing No
4300417/000/09

Rev
0

File ref - p:\d - projects\co04300417 - kingsnorth strategic link\102.drawings\01_working\000 non contract\4300417-000-09.dwg

PLAN 1

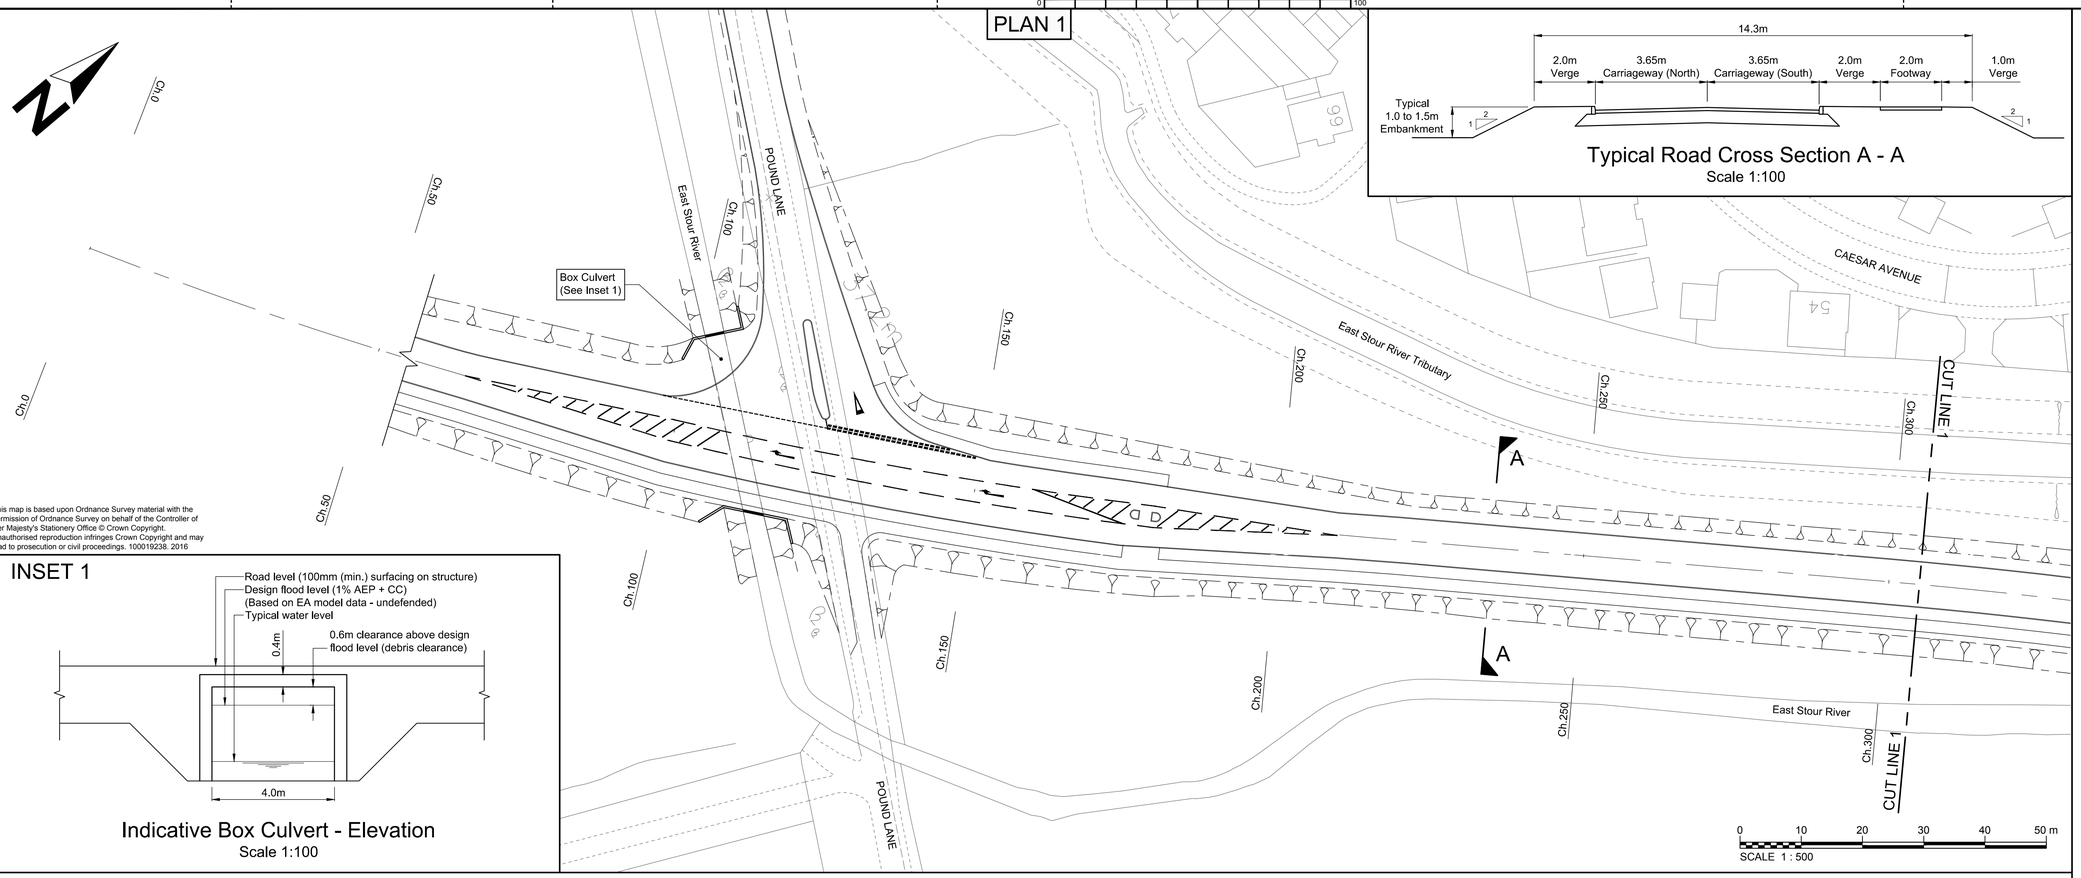



This map is based upon Ordnance Survey material with the permission of Ordnance Survey on behalf of the Controller of Her Majesty's Stationery Office © Crown Copyright. Unauthorised reproduction infringes Crown Copyright and may lead to prosecution or civil proceedings. 100019238. 2016

INSET 1

Indicative Box Culvert - Elevation
Scale 1:100

Typical Road Cross Section A - A
Scale 1:100

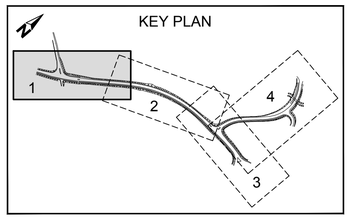

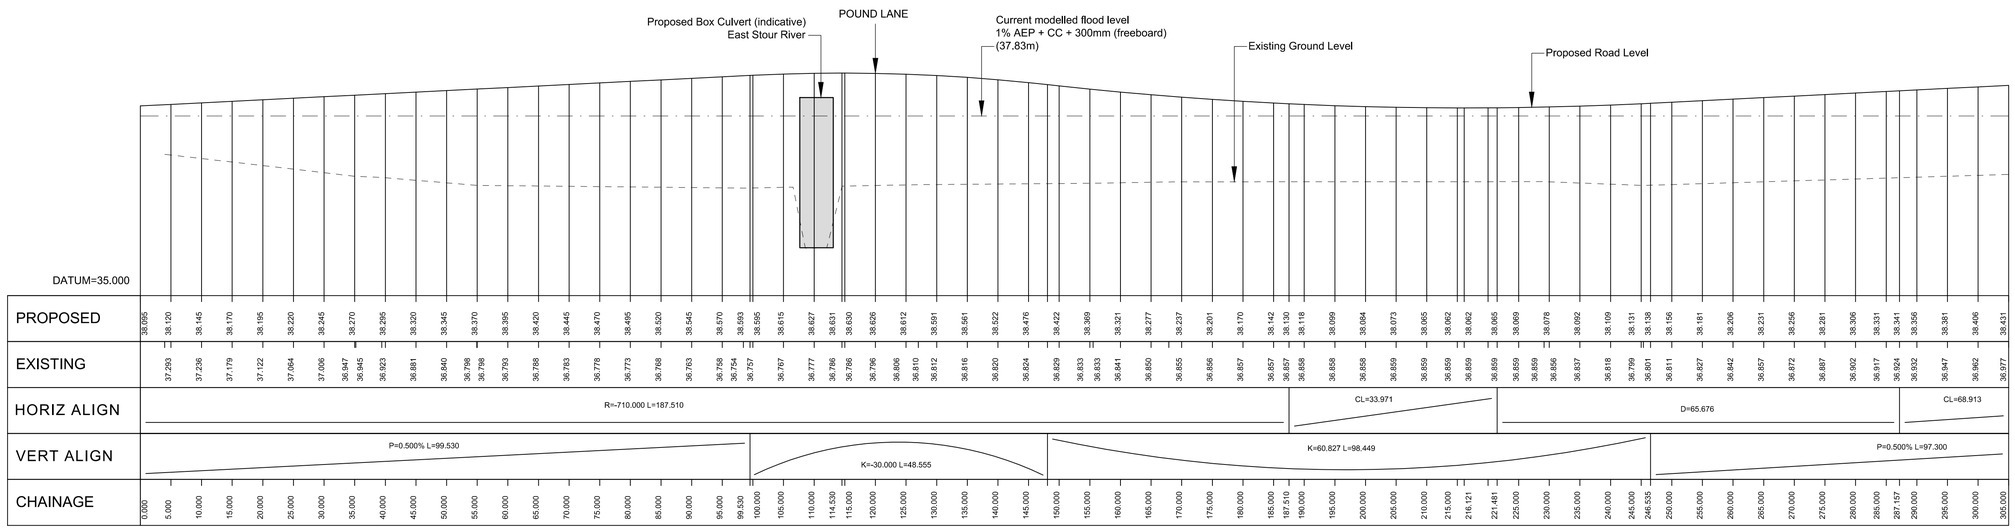

LONG SECTION
Ch.0 to Ch.305
Horizontal Scale 1:500, Vertical Scale 1:50

Rev	Revision details	Chkd	Appd	Date

Drawn:	TMW	Preliminary	✓
Design:	.	For comment	
Chkd:	MIM	For tender	
Appd:	MIM	For construction	
Date:	12 January 2016	As constructed	
		Other	

amey
www.amey.co.uk

Client
Kent County Council
kent.gov.uk

Project Name
Kingsnorth Strategic Link


Drawing Title
Option 3
Sheet 1 of 4

Original Drawing Size : A1	Dimensions : m
Scale : 1:500	Copyright © Amey

Drawing No	Rev
4300417/000/10	0

File ref - p:\jt - projects\co\43300417 - kingsnorth strategic link\102.drawings\01. working\000.non contract\4300417-000-10.dwg

PLAN 2

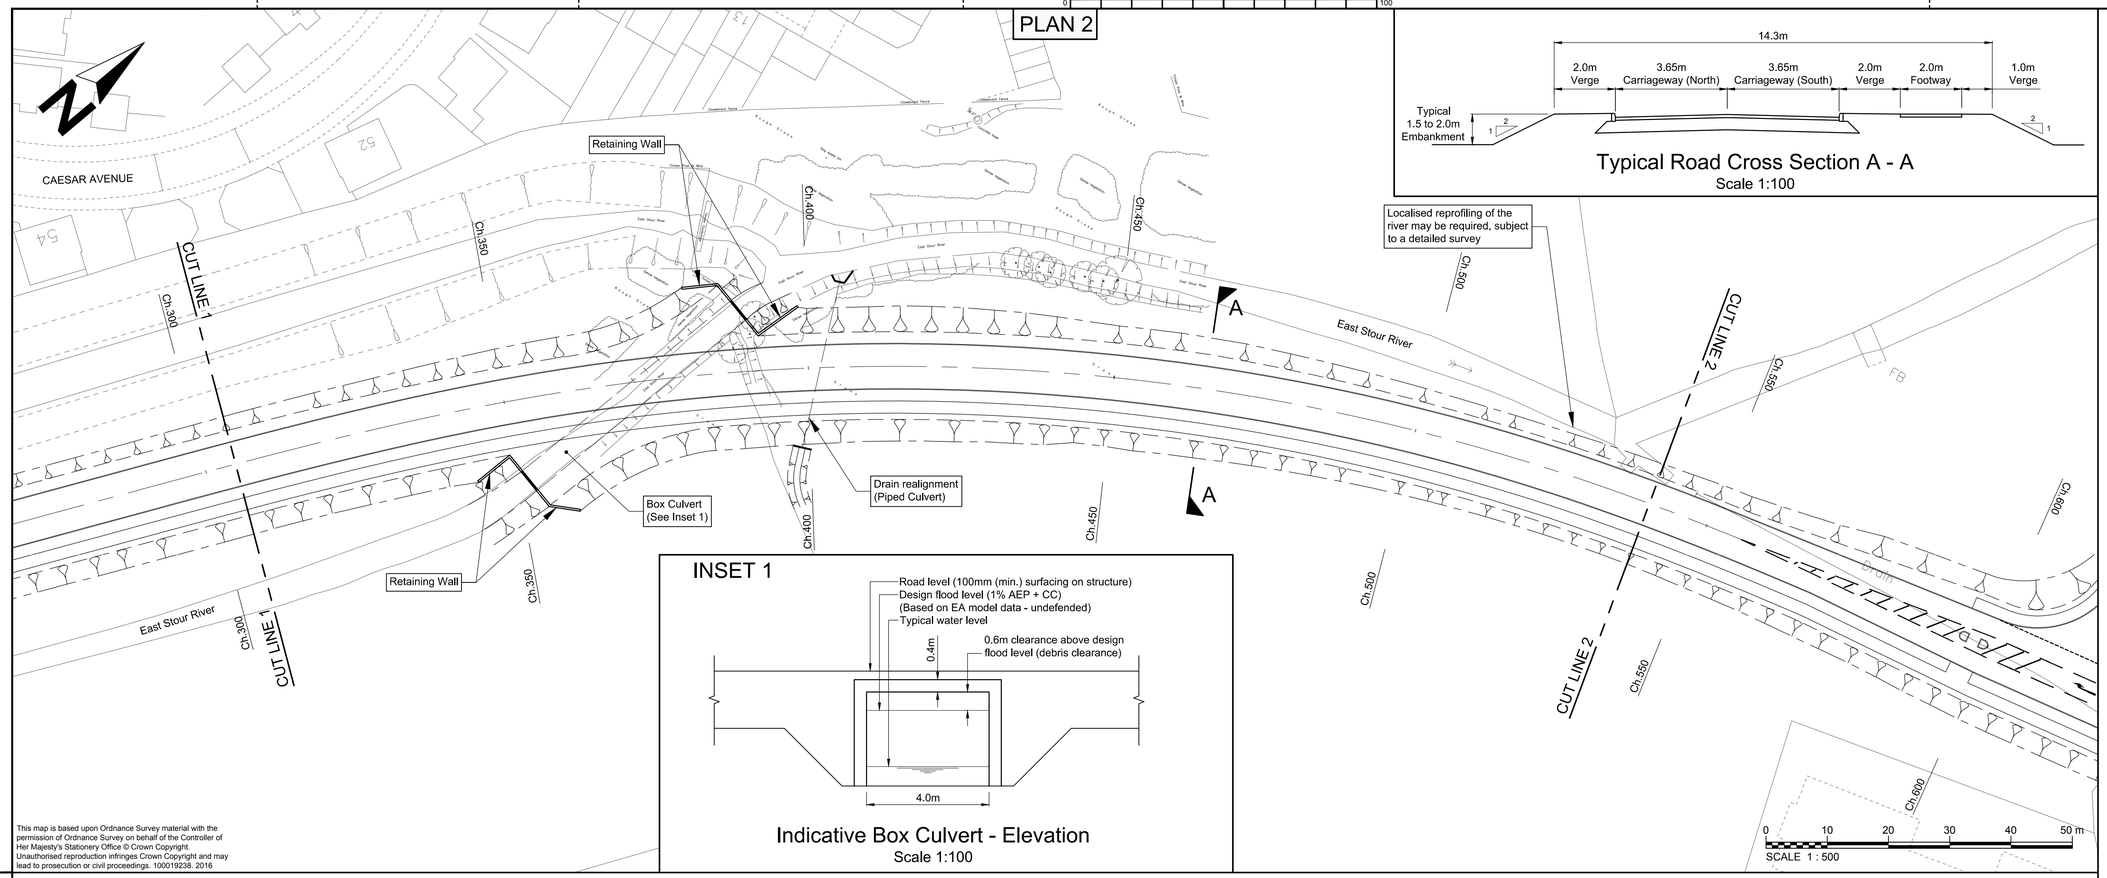



This map is based upon Ordnance Survey material with the permission of Ordnance Survey on behalf of the Controller of Her Majesty's Stationery Office © Crown Copyright. Unauthorised reproduction infringes Crown Copyright and may lead to prosecution or civil proceedings. 100019238. 2016

INSET 1

Indicative Box Culvert - Elevation
Scale 1:100

Typical Road Cross Section A - A
Scale 1:100

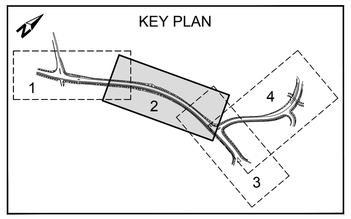

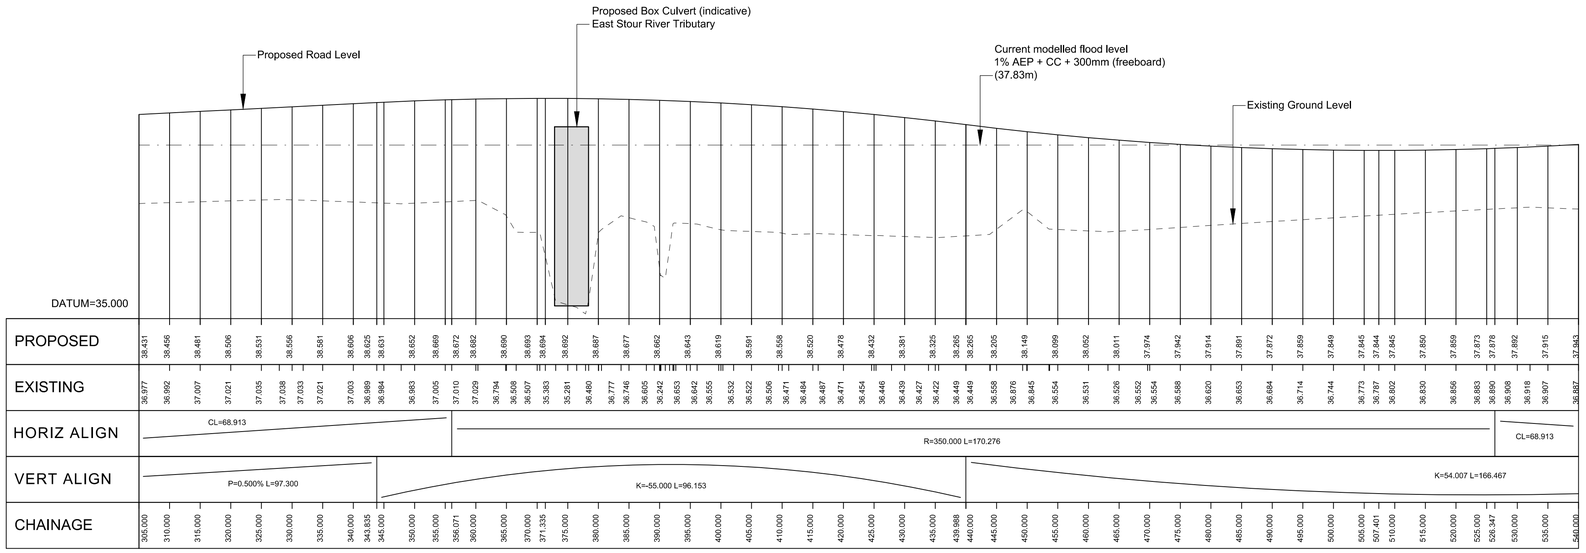

LONG SECTION
Ch.305 to Ch.540
Horizontal Scale 1:500, Vertical Scale 1:50

Rev	Revision details	Chkd	Appd	Date

Drawn:	TMW	Preliminary	✓
Design:	.	For comment	
Chkd:	MIM	For tender	
Appd:	MIM	For construction	
Date:	12 January 2016	As constructed	
		Other	

amey
www.amey.co.uk

Client
Kent County Council
kent.gov.uk

Project Name
Kingsnorth Strategic Link


Drawing Title
Option 3
Sheet 2 of 4

Original Drawing Size : A1	Dimensions : m
Scale : 1:500	Copyright © Amey

Drawing No	Rev
4300417/000/11	0


File ref - p:\jt - projects\co\43000417 - kingsnorth strategic link\102.drawings\01. working\000.non contract\4300417-000-11.dwg

PLAN 3

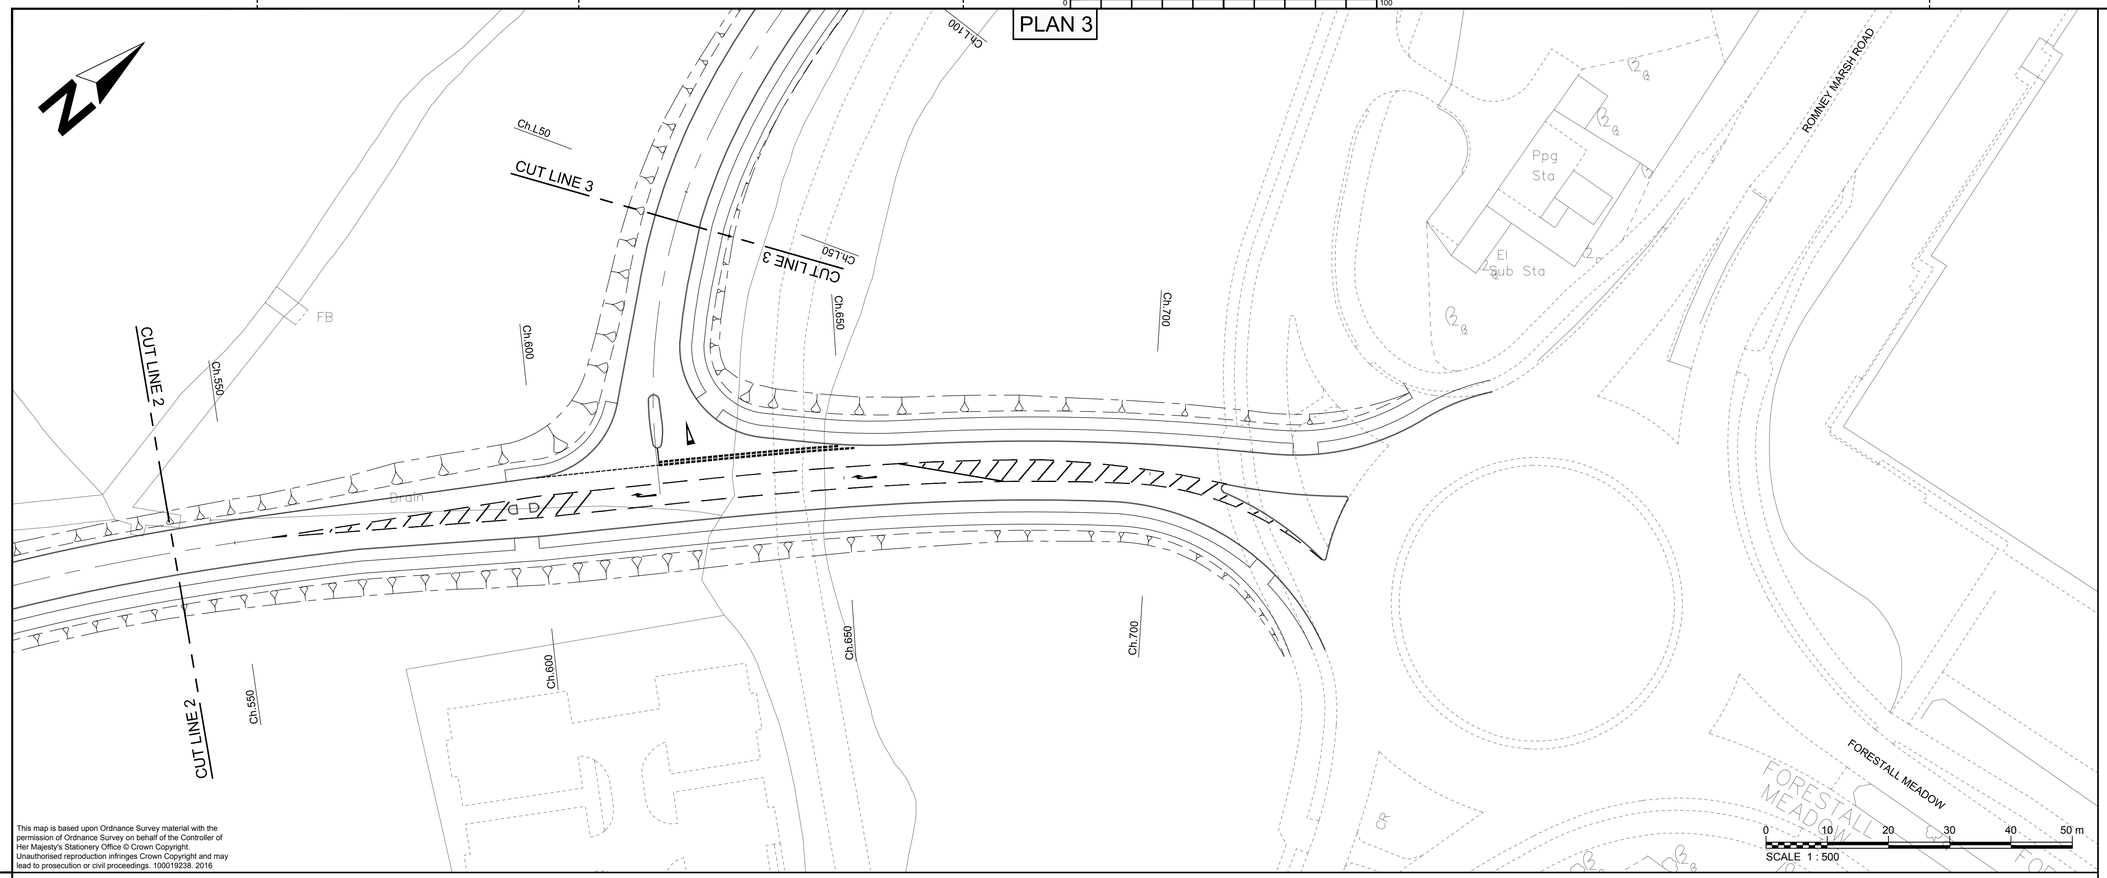


0 10 20 30 40 50 m

SCALE 1 : 500

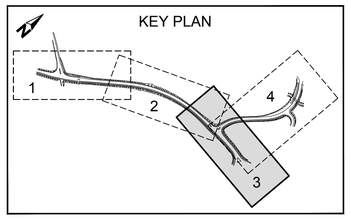


This map is based upon Ordnance Survey material with the permission of Ordnance Survey on behalf of the Controller of Her Majesty's Stationery Office © Crown Copyright. Unauthorised reproduction infringes Crown Copyright and may lead to prosecution or civil proceedings. 100019238. 2016

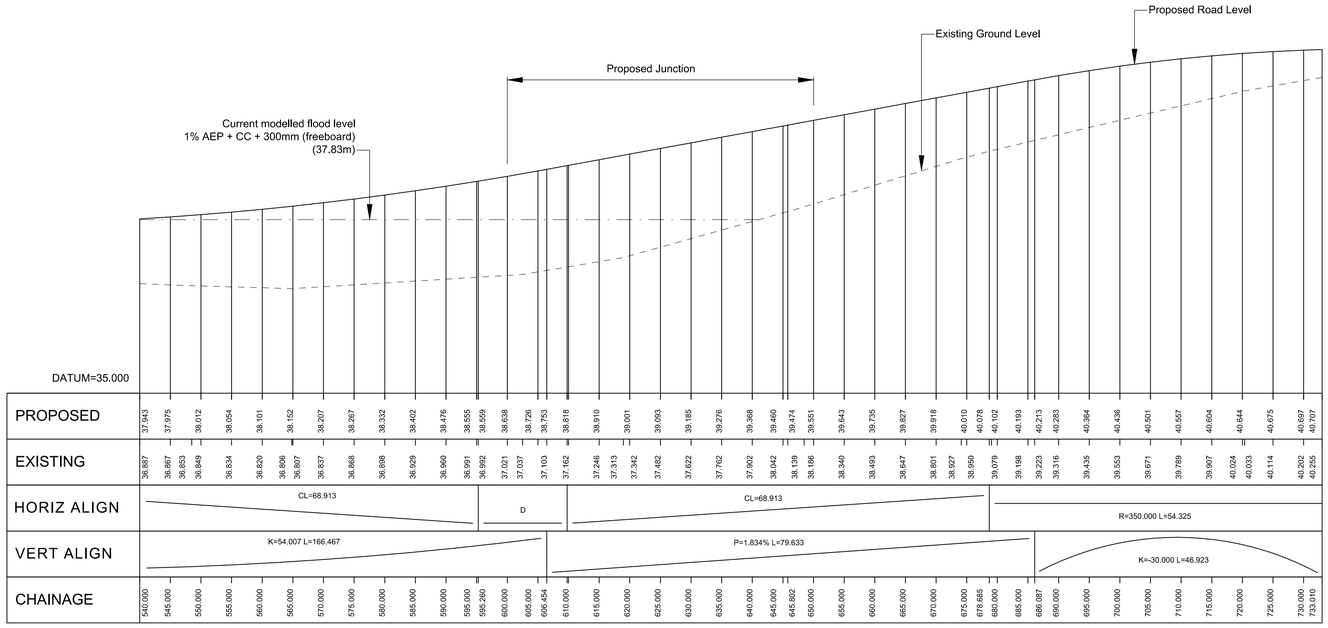

| | | |


PLAN 4

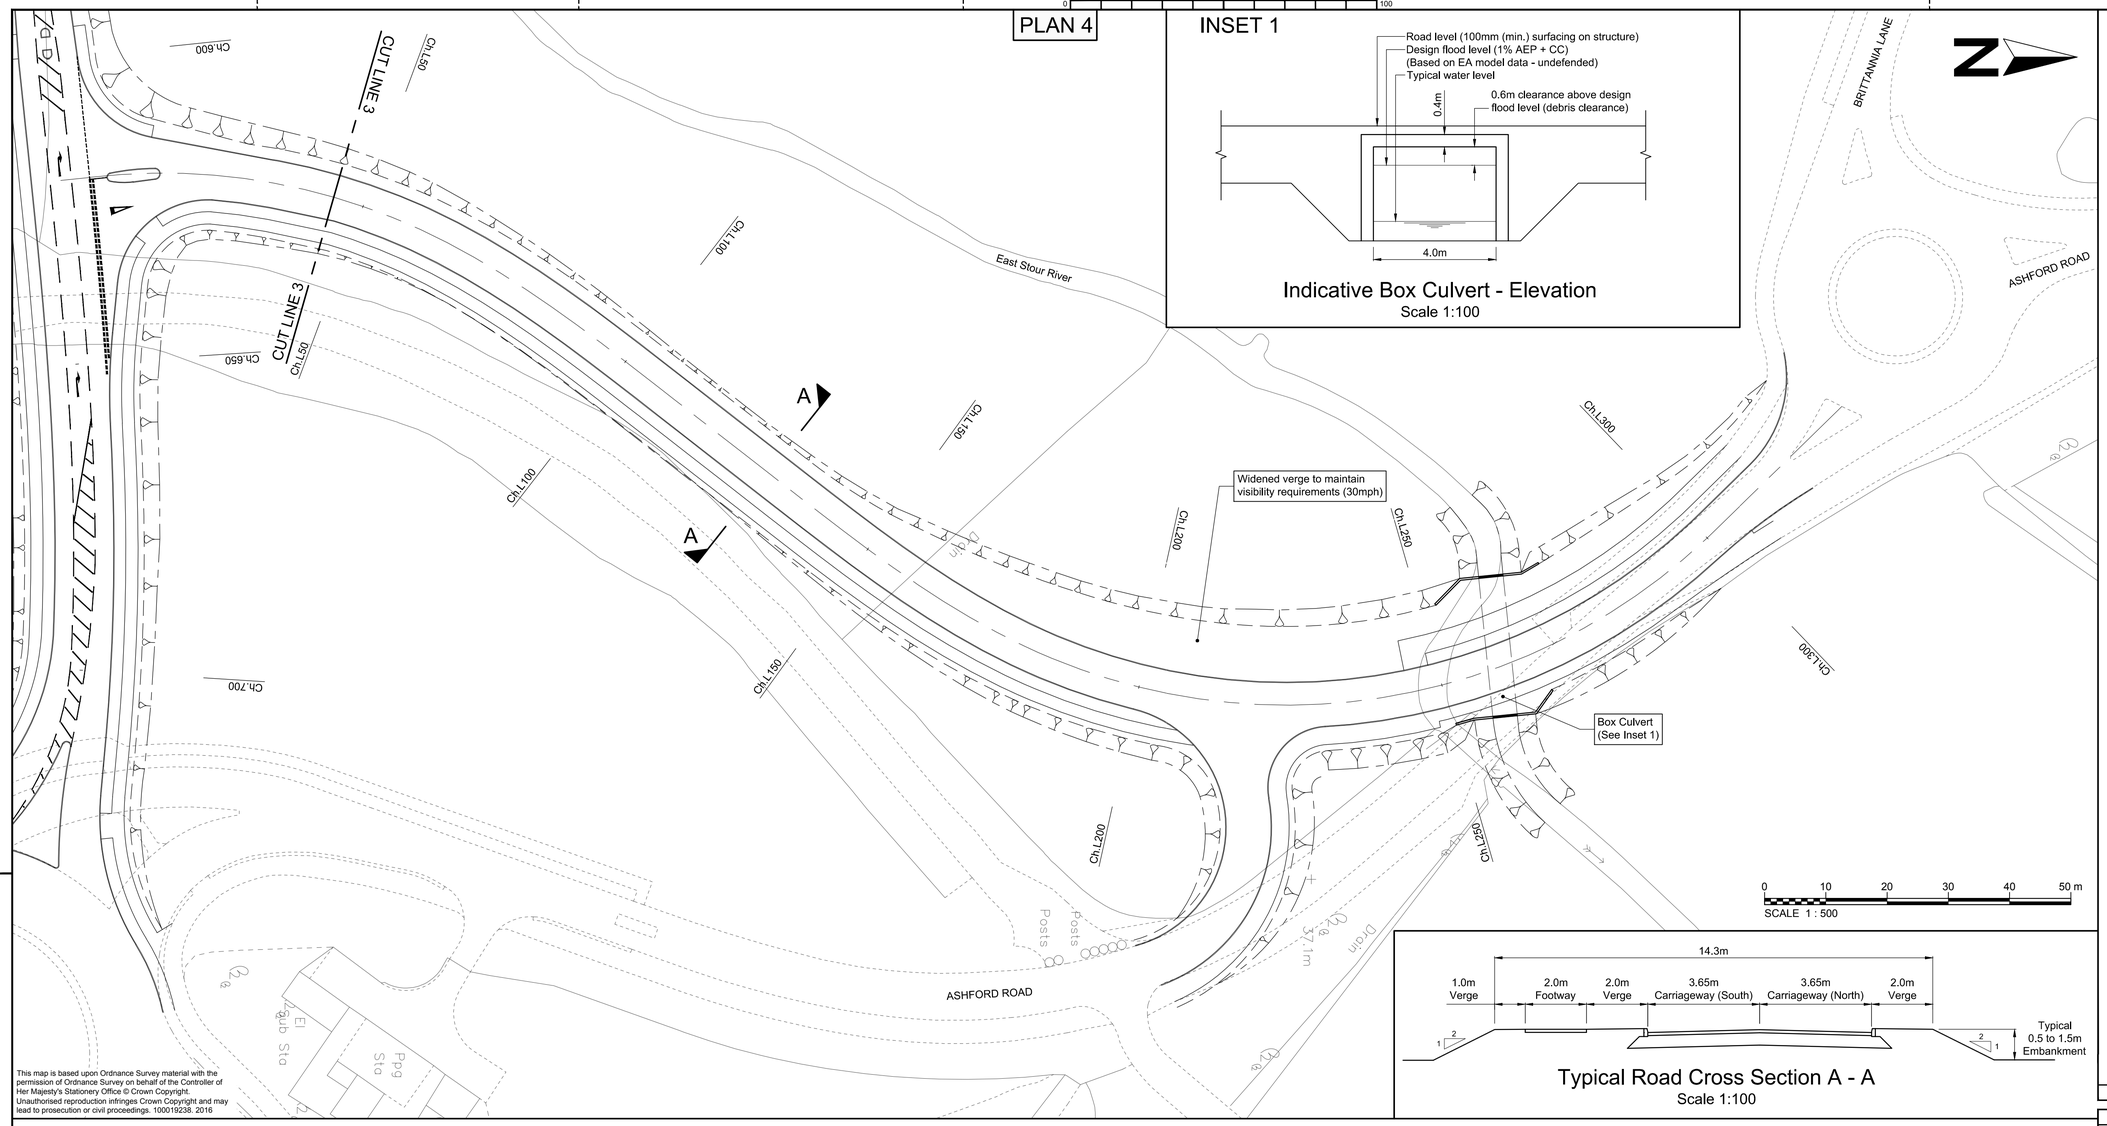


This map is based upon Ordnance Survey material with the permission of Ordnance Survey on behalf of the Controller of Her Majesty's Stationery Office © Crown Copyright. Unauthorised reproduction infringes Crown Copyright and may lead to prosecution or civil proceedings. 100019238. 2016

INSET 1

Indicative Box Culvert - Elevation
Scale 1:100

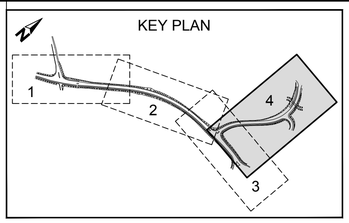

Typical Road Cross Section A - A
Scale 1:100

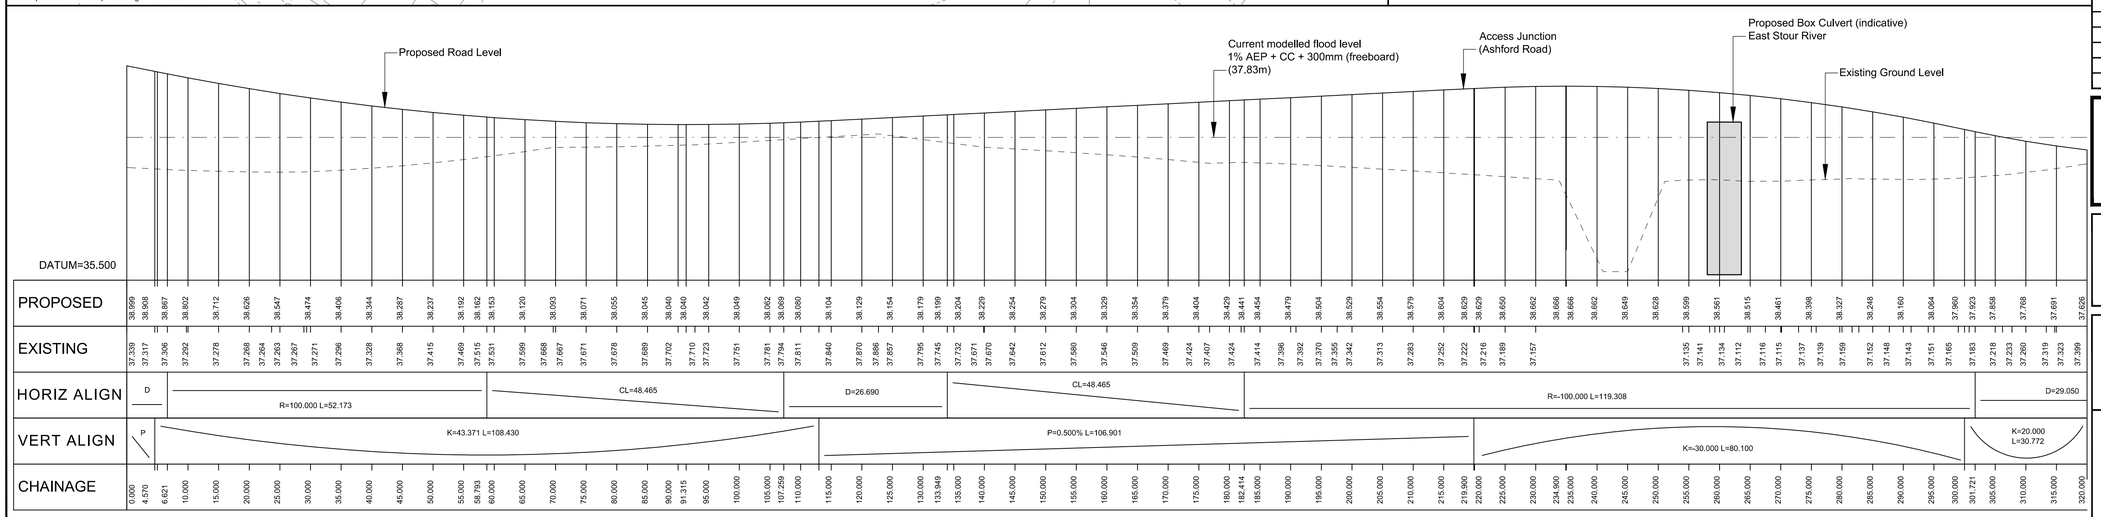

LONG SECTION
Ch.L0 to Ch.L330.772
Horizontal Scale 1:500, Vertical Scale 1:50

Rev	Revision details	Chkd	Appd	Date

Drawn:	TMW	Preliminary	✓
Design:	.	For comment	
Chkd:	MIM	For tender	
Appd:	MIM	For construction	
Date:	12 January 2016	As constructed	
		Other	

amey
www.amey.co.uk

Client
Kent County Council
kent.gov.uk

Project Name
Kingsnorth Strategic Link

Drawing Title
Option 3
Sheet 4 of 4

Original Drawing Size : A1	Dimensions : m
Scale : 1:500	Copyright © Amey

Drawing No	Rev
4300417/000/13	0

File ref - p:\jt - projects\co04300417 - kingsnorth strategic link\102.drawings\01. working\000 non contract\4300417-000-13.dwg

N

0 100

GCN

WV

GCN

WV

BRITANNIA LANE

CONSTANTINE ROAD

AURELLUS CLOSE

EMPEROR WAY

CAESAR AVENUE

POUND LANE

ASHFORD ROAD

ROMNEY MARSH ROAD

FORESTALL MEADOW

Kingsnorth Veterinary Surgery

Kingsnorth Medical Practice

Kingsnorth Recreation Centre

Haven Court (Care Centre)

Play School

Chestnut Lodge

Oakleigh

Gatehouse

The Meadows

Fairlawns

Kingsnorth Village

Kings Haven

0 50 100 150 m

SCALE 1 : 1250

KEY

Land Boundaries

- Ashford Borough Council Land
- Homeward Land (Private)
- Permission (Private)
- Unknown Title

Environment

- Main River (East Stour River)
- Tributary to main river
- River Flood Zone 3 (1% AEP of Fluvial Flooding or 0.5% Tidal)
- Scheduled Monument (Roman Settlement)
- WV — Water Vole Potential
- GCN — Great Creasted Newt Potential
- Trees with Bat Potential

Principal Utilities

- G — Gas 18" High Pressure Main
- Foul Water Pipe
- Foul Rising Main
- Pump Flow Direction
- 400mm Water Main

Rev	Revision details	Chkd	Appd	Date

Drawn:	BRS	Preliminary	✓
Design:		For comment	
Chkd:	MM	For tender	
Appd:	MM	For construction	
Date:	22 DEC 2015	As constructed	
		Other	

amey
www.amey.co.uk

Client

Kent County Council
kent.gov.uk

Project Name

Kingsnorth Strategic Link

Drawing Title

Constraints Plan

Original Drawing Size : A1	Dimensions : m
Scale : 1:1250	Copyright © Amey

Drawing No
4300417/000/14

Rev
0

This map is based upon Ordnance Survey material with the permission of Ordnance Survey on behalf of the Controller of Her Majesty's Stationery Office © Crown Copyright. Unauthorised reproduction infringes Crown Copyright and may lead to prosecution or civil proceedings. 100019238 2015