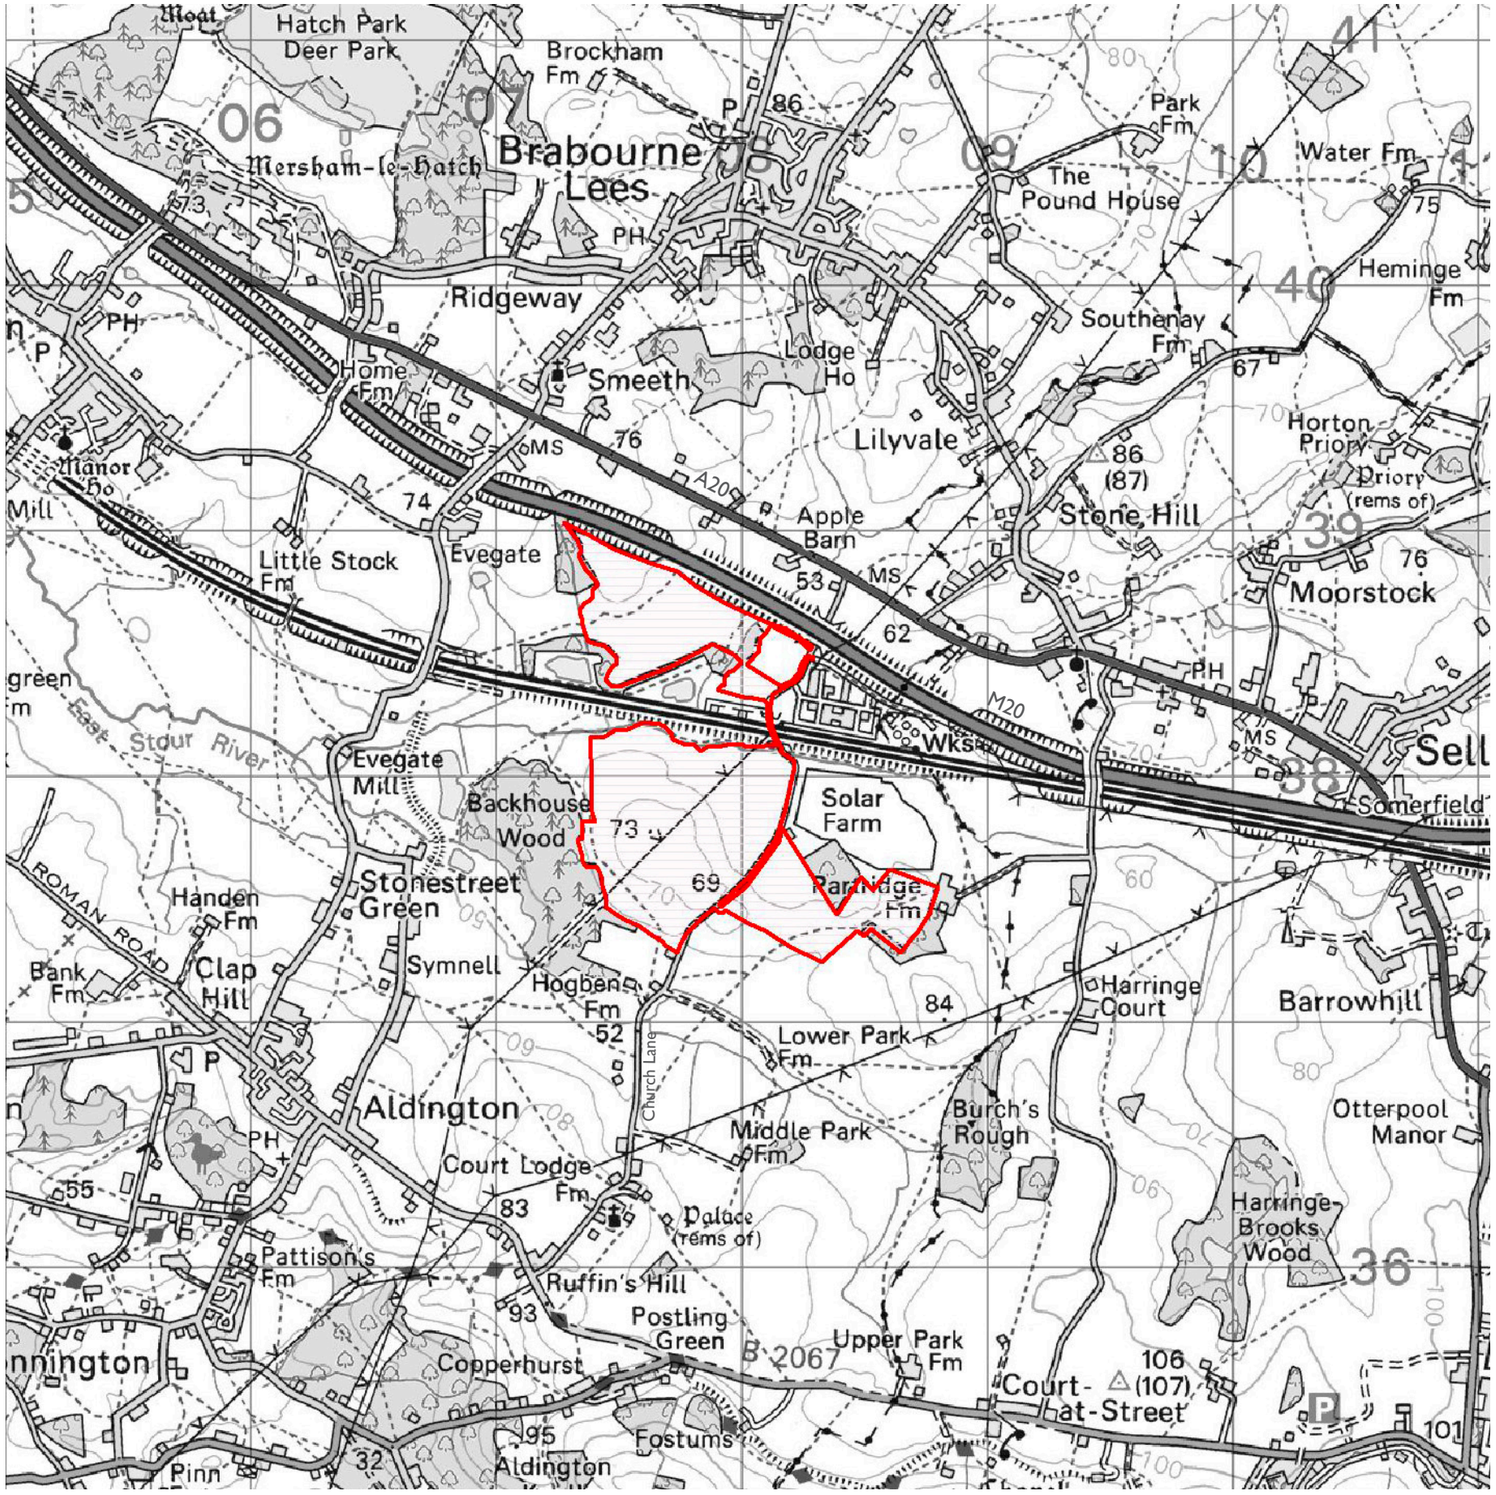


EAST STOUR SOLAR FARM

Proposed Site Location

Figure 1.1

KEY

North

Proposed Development Boundary

Scale 1:25 000 at A3, 1:12 500 at A1

© Crown copyright. All rights reserved. 2021, Licence number 0100031673

PREPARED ON BEHALF OF

EDF renewables

A Client of

engena